BINGHATTI SKYTERRACES

2 B + G + 6 P + 40 RESIDENTIAL FLOORS + 2 MECHANICAL + ROOF

MOTOR CITY

سلفرستون
للاستشارات الهندسية
SILVER STONE
ENGINEERING CONSULTANTS

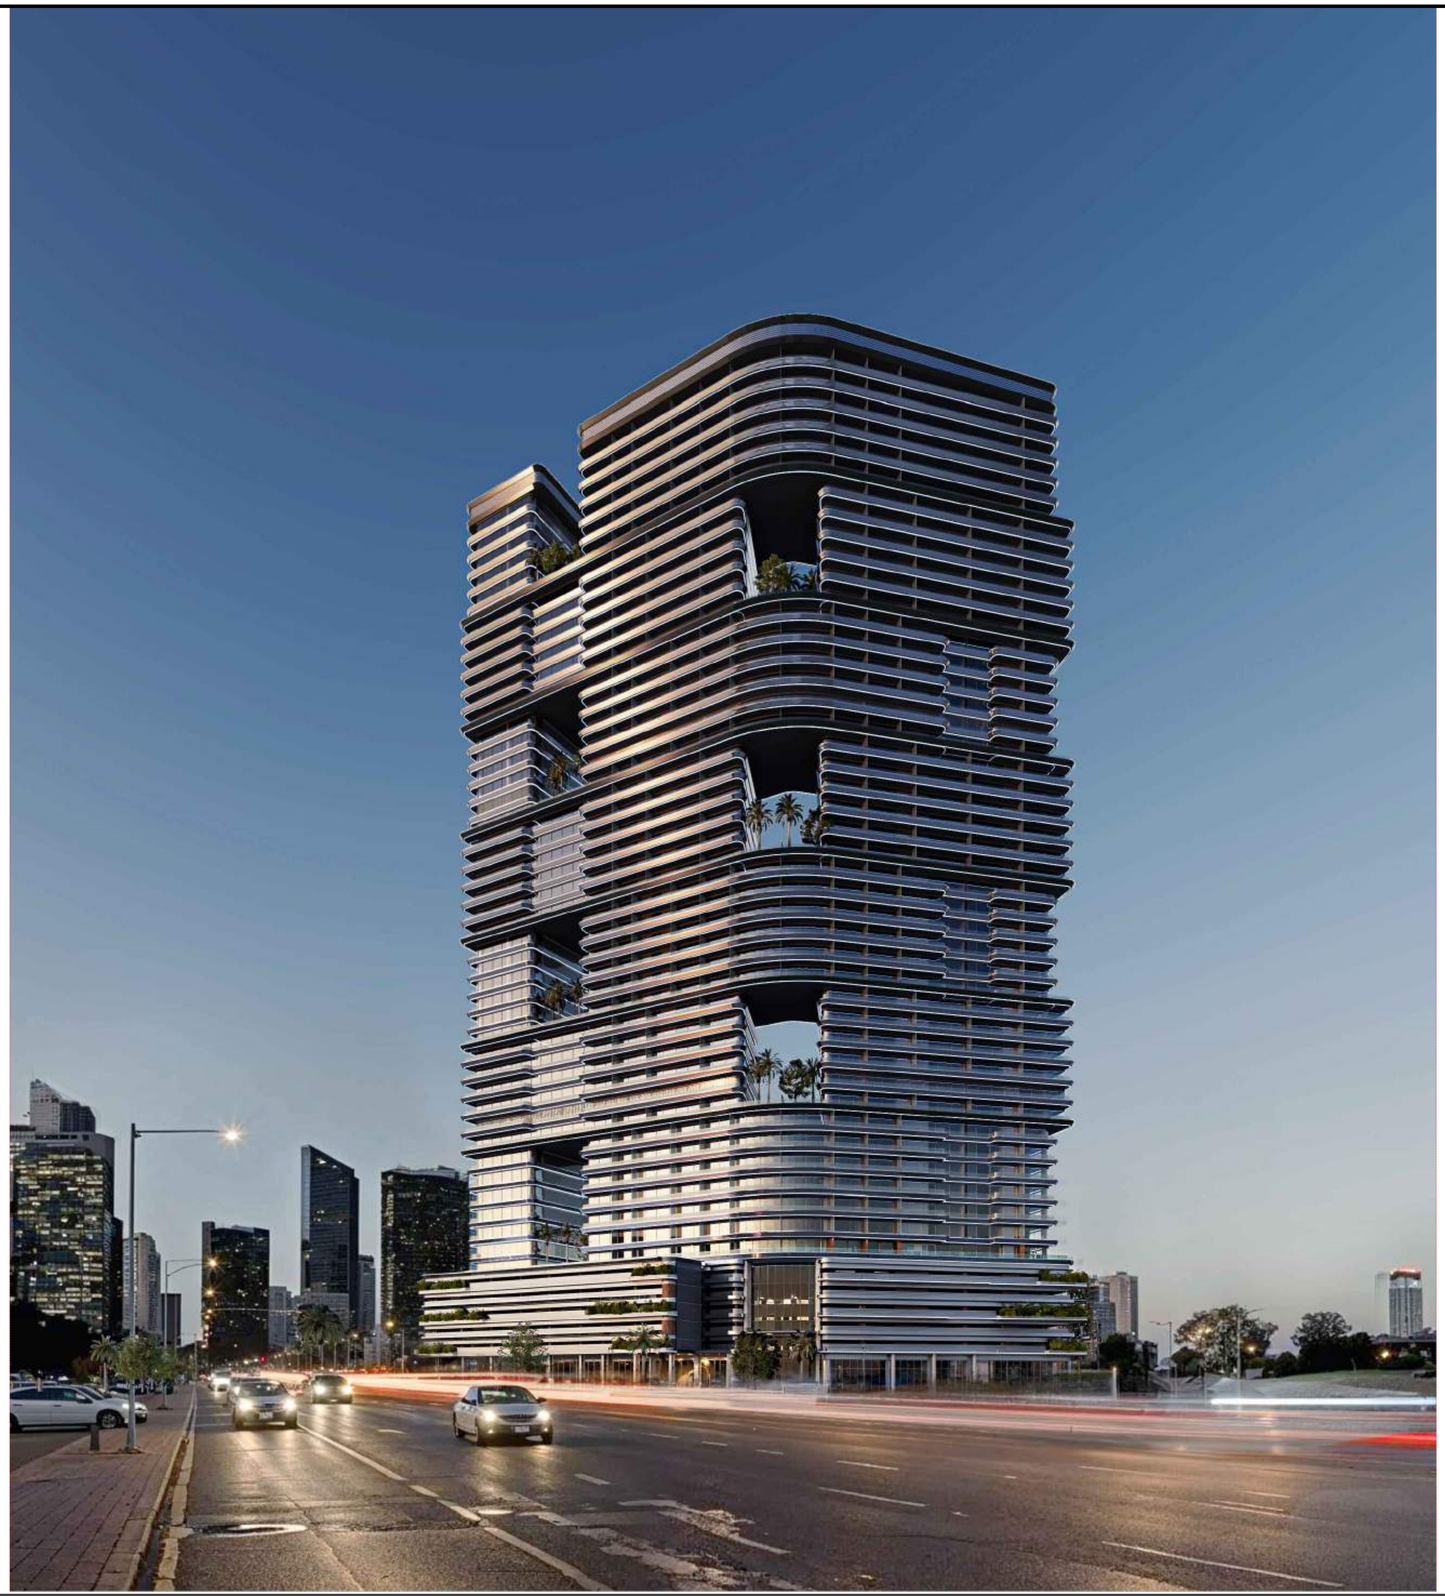

BINGHATTI SKYTERRACES

PRESPECTIVE

سلفرستون
للاستشارات الهندسية
SILVER STONE
ENGINEERING CONSULTANTS

BINGHATTI SKYTERRACES

CALCULATION

UNIT TABULATION SUMMARY

Floors	Studio	1-Bed	2-Bed	3-Bed	TOTAL
1st Floor	10	21	2	0	33
2nd Floor	11	26	2	0	39
3rd Floor	15	27	4	0	46
4th Floor	15	27	4	0	46
5th Floor	15	27	4	0	46
6th Floor	15	27	4	0	46
7th Floor	15	27	4	0	46
8th Floor	15	27	4	0	46
9th Floor	15	27	4	0	46
10th Floor	15	27	4	0	46
11th Floor	15	27	4	0	46
Mechanical-1 Floor	0	0	0	0	0
12th Floor	17	26	4	0	47
13th Floor	15	23	4	2	44
14th Floor	17	26	4	0	47
15th Floor	17	26	4	0	47
16th Floor	17	26	4	0	47
17th Floor	17	26	4	0	47
18th Floor	17	26	4	0	47
19th Floor	17	26	4	0	47
20th Floor	17	26	4	0	47
21th Floor	17	26	4	0	47
22th Floor	17	26	4	0	47
23th Floor	17	26	4	0	47
24th Floor	17	26	4	0	47
25th Floor	15	23	4	2	44
26th Floor	17	26	4	0	47
27th Floor	17	26	4	0	47
28th Floor	17	26	4	0	47
Mechanical-2 Floor	0	0	0	0	0
29th Floor	17	26	4	0	47
30th Floor	17	26	4	0	47
31th Floor	17	26	4	0	47
32th Floor	17	26	4	0	47
33th Floor	17	26	4	0	47
34th Floor	17	26	4	0	47
35th Floor	17	26	4	0	47
36th Floor	15	23	4	2	44
37th Floor	17	26	4	0	47
38th Floor	17	26	4	0	47
39th Floor	17	26	4	0	47
40th Floor	17	26	4	0	47
TOTAL	643	1035	156	6	1840

SILVER STONE
ENGINEERING CONSULTANTS
سلفرستون
للاستشارات الهندسية

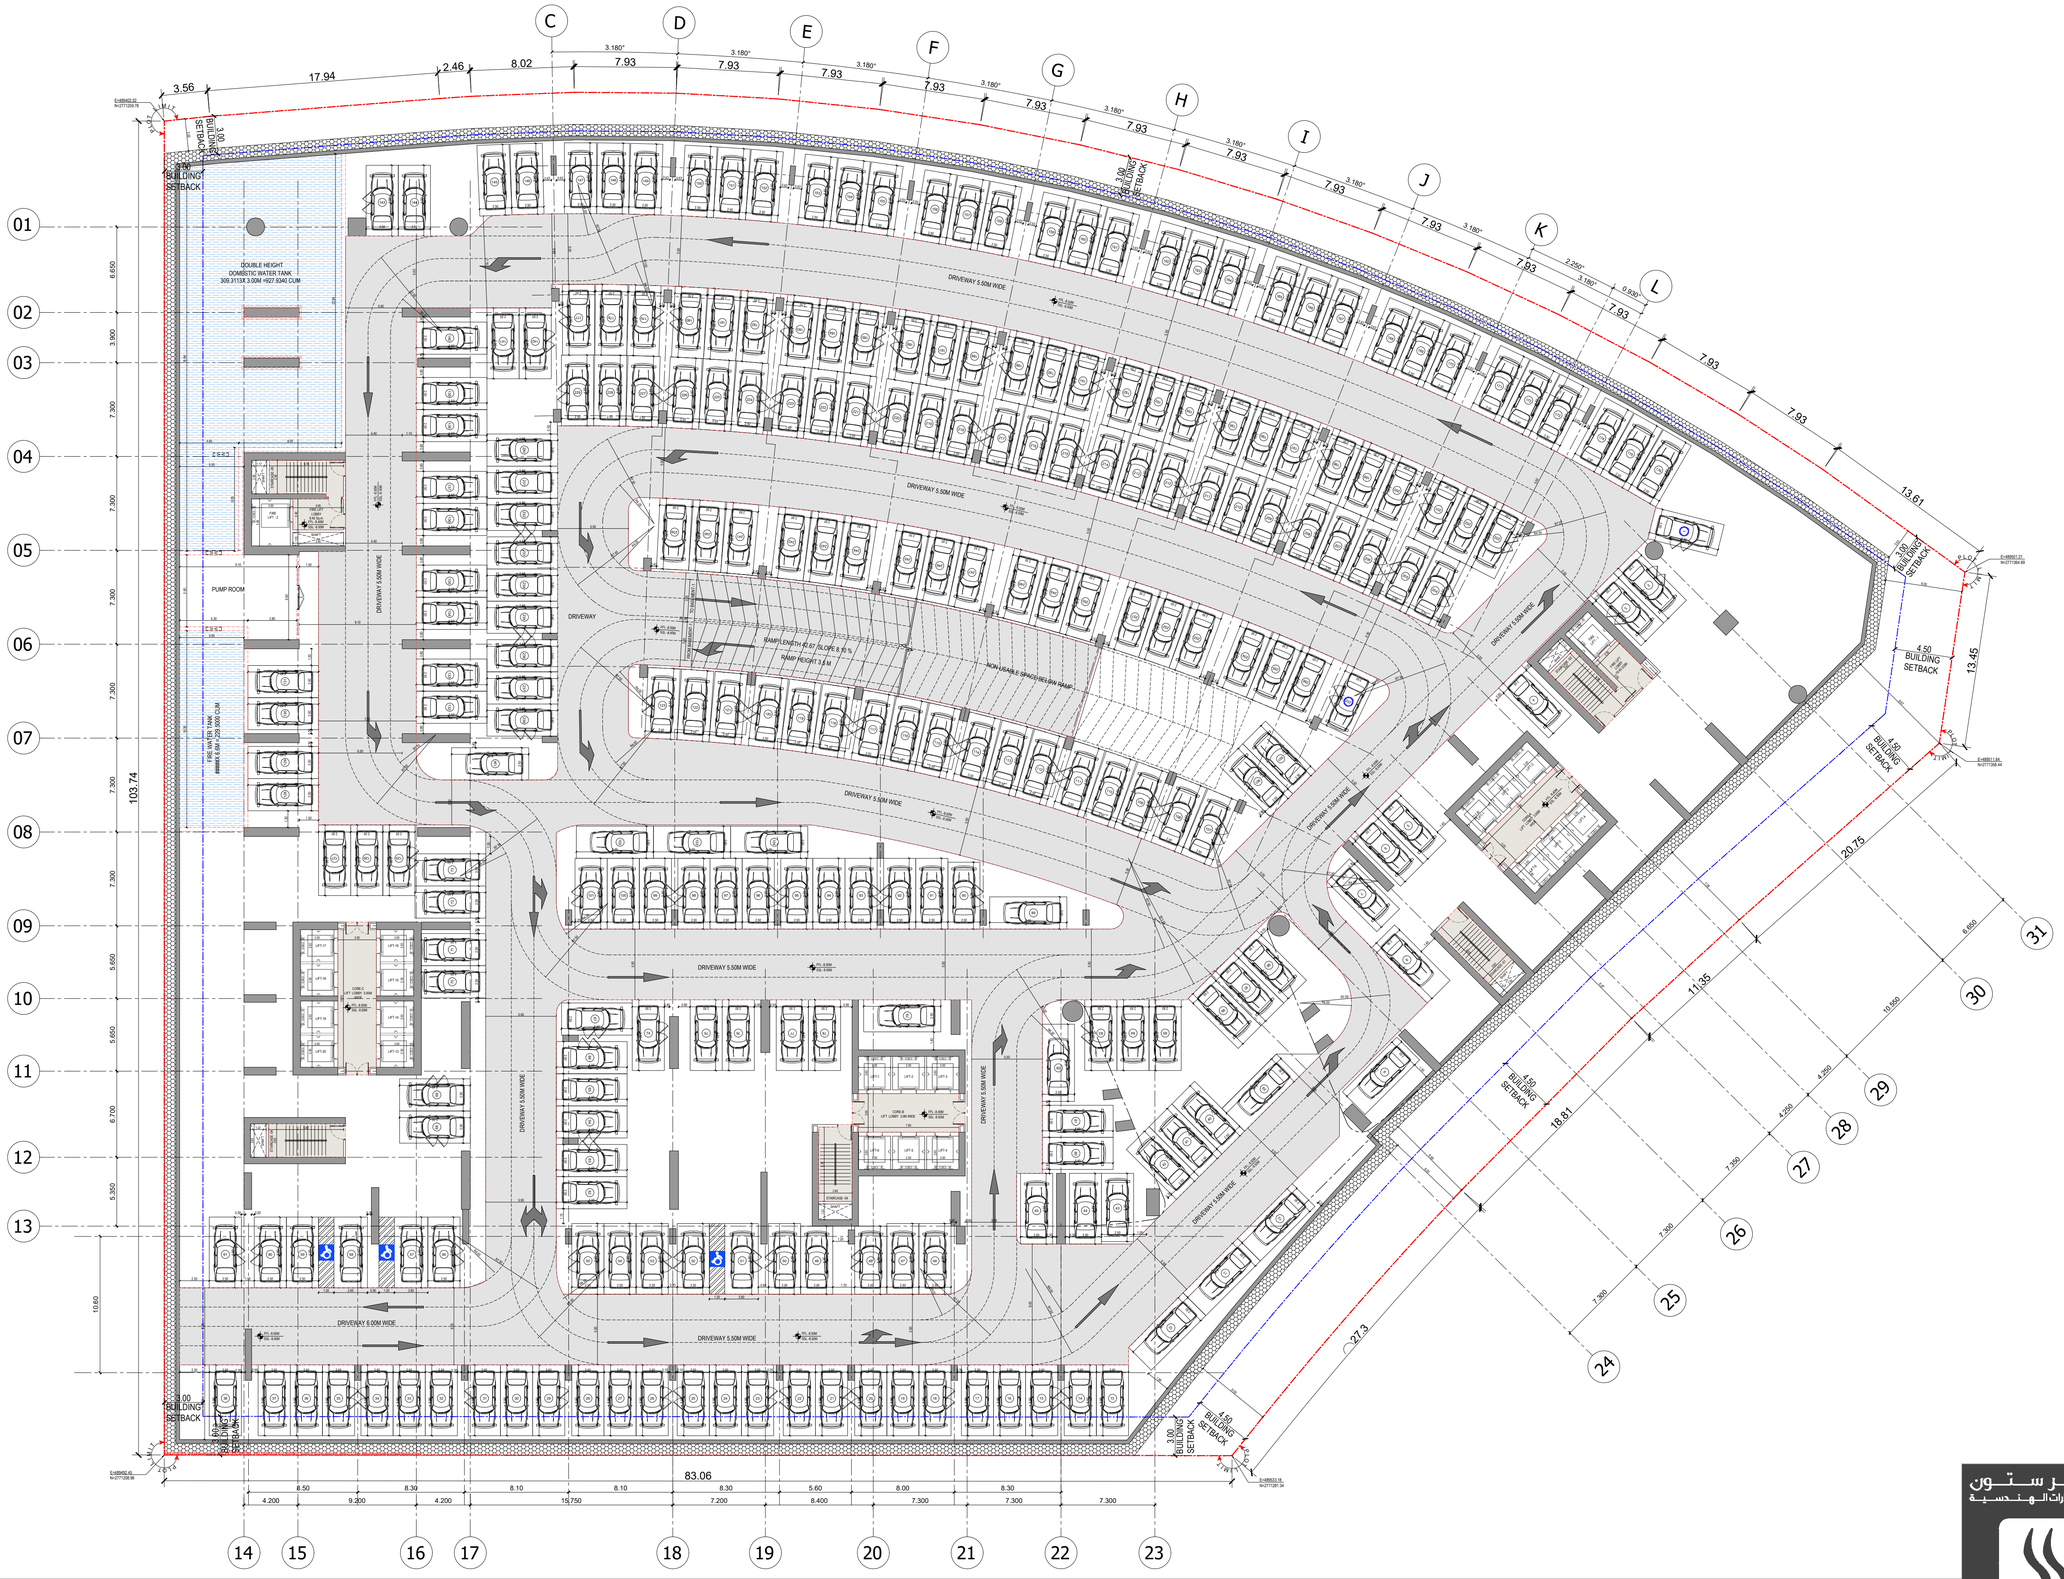

BINGHATTI SKYTERRACES

2ND BASEMENT FLOOR PLAN

SILVER STONE
ENGINEERING CONSULTANTS

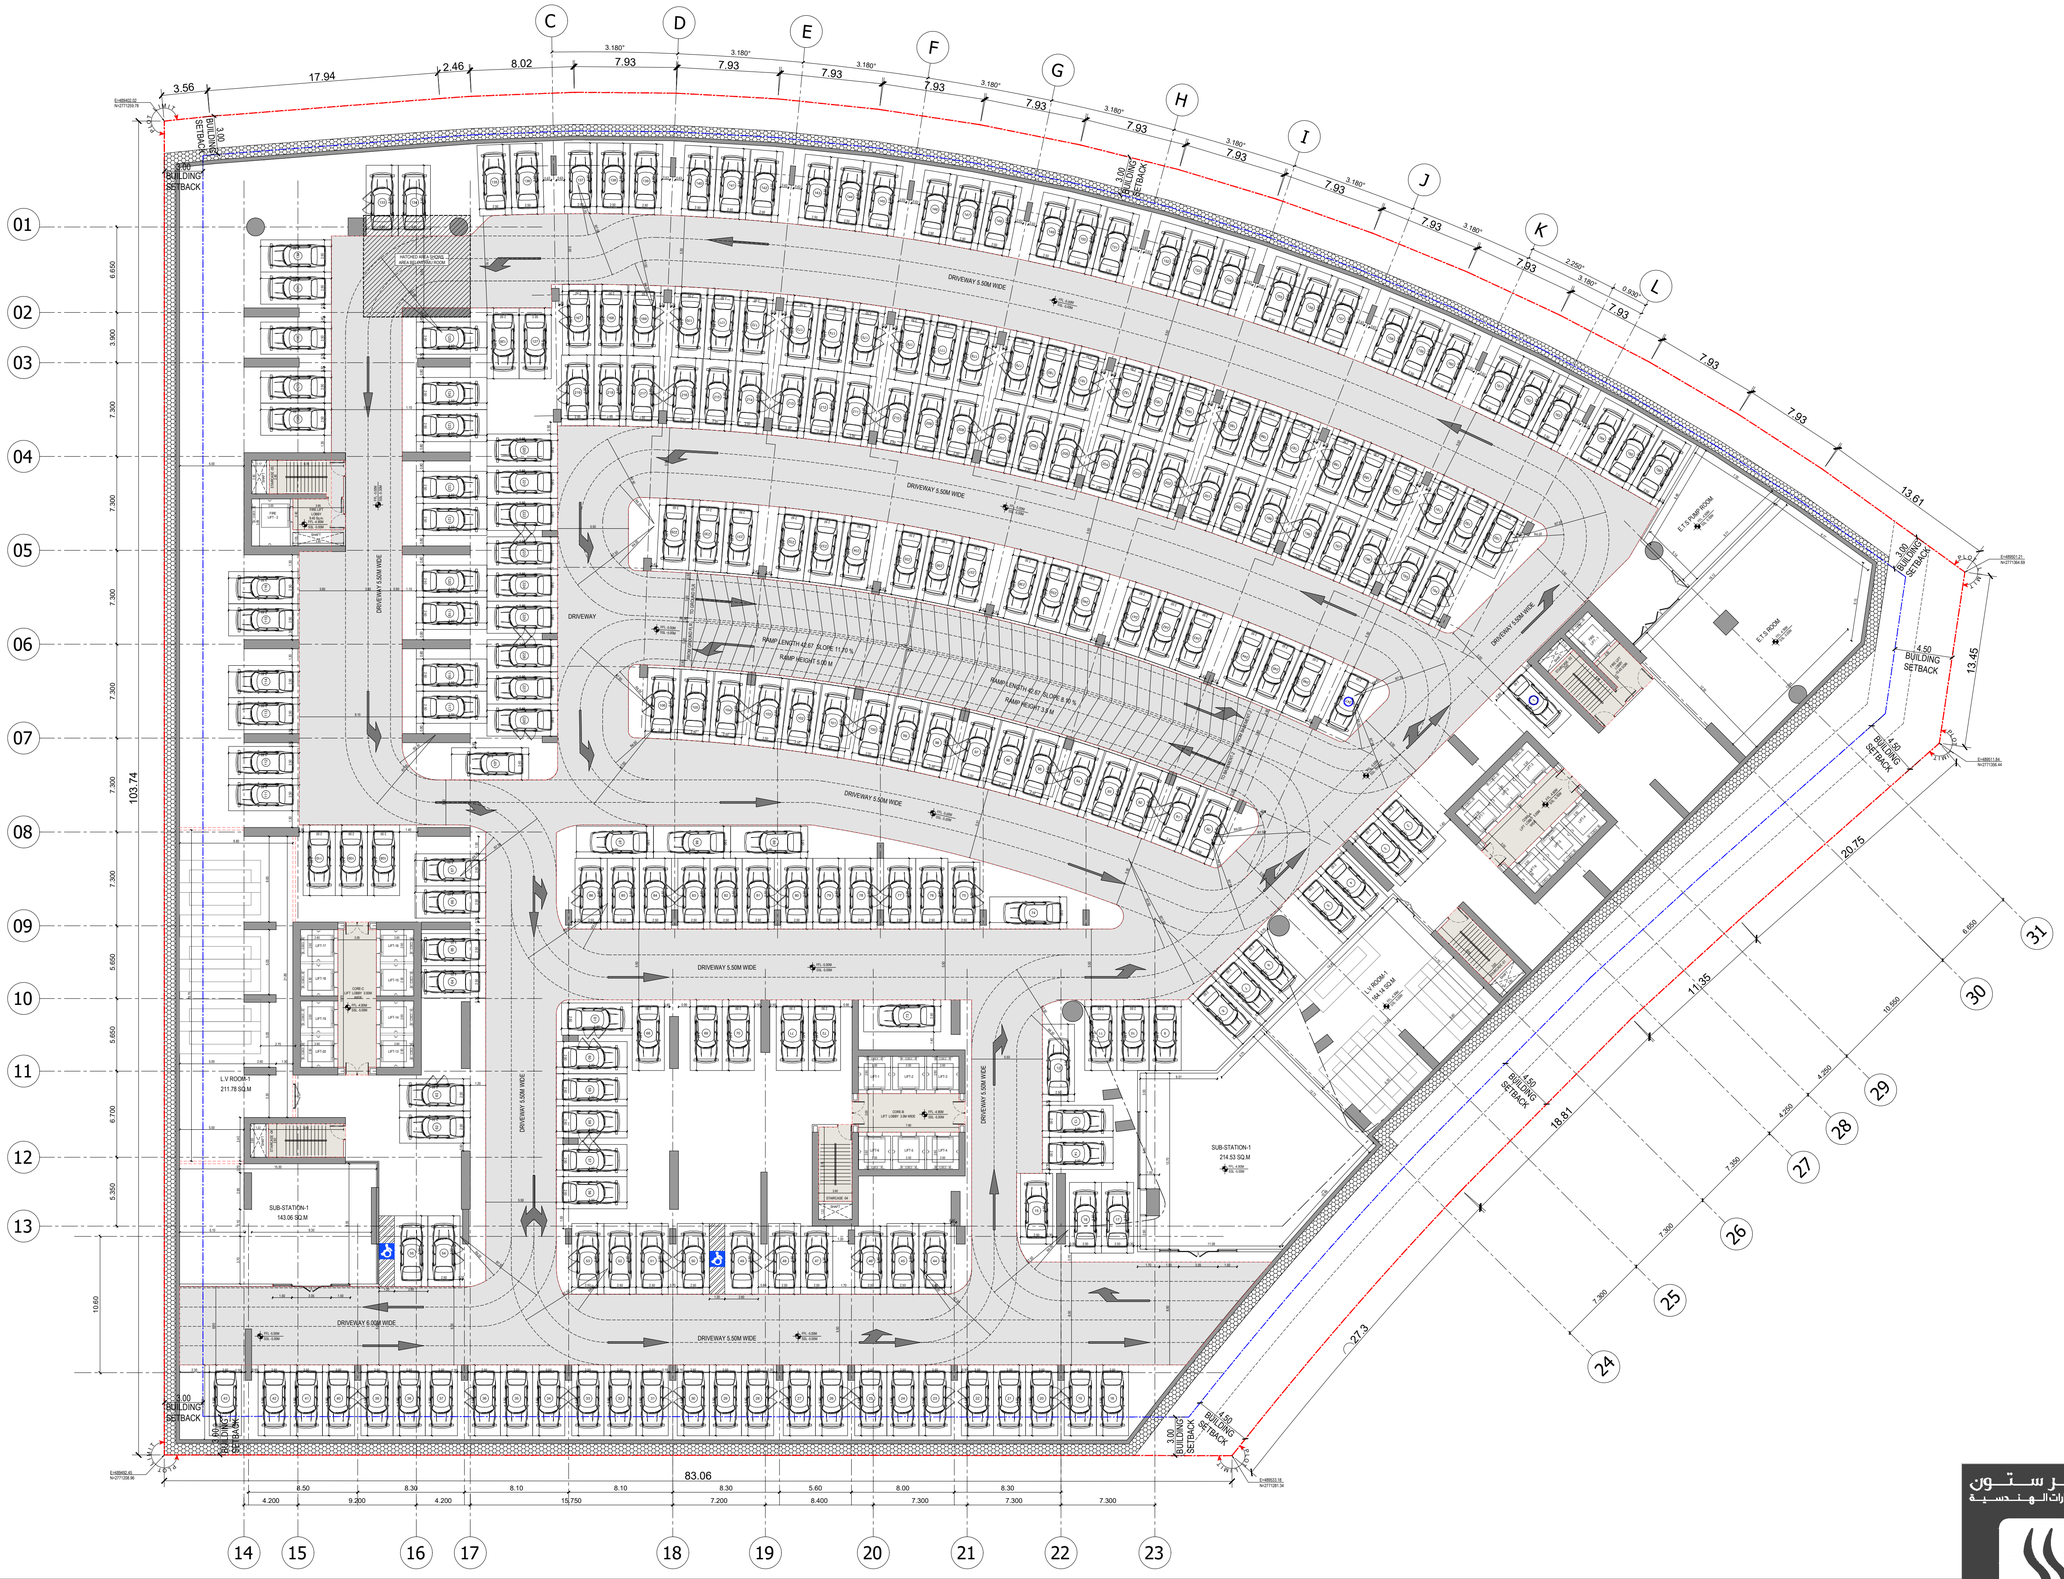

BINGHATTI SKYTERRACES

1ST BASEMENT FLOOR PLAN

SILVER STONE
ENGINEERING CONSULTANTS

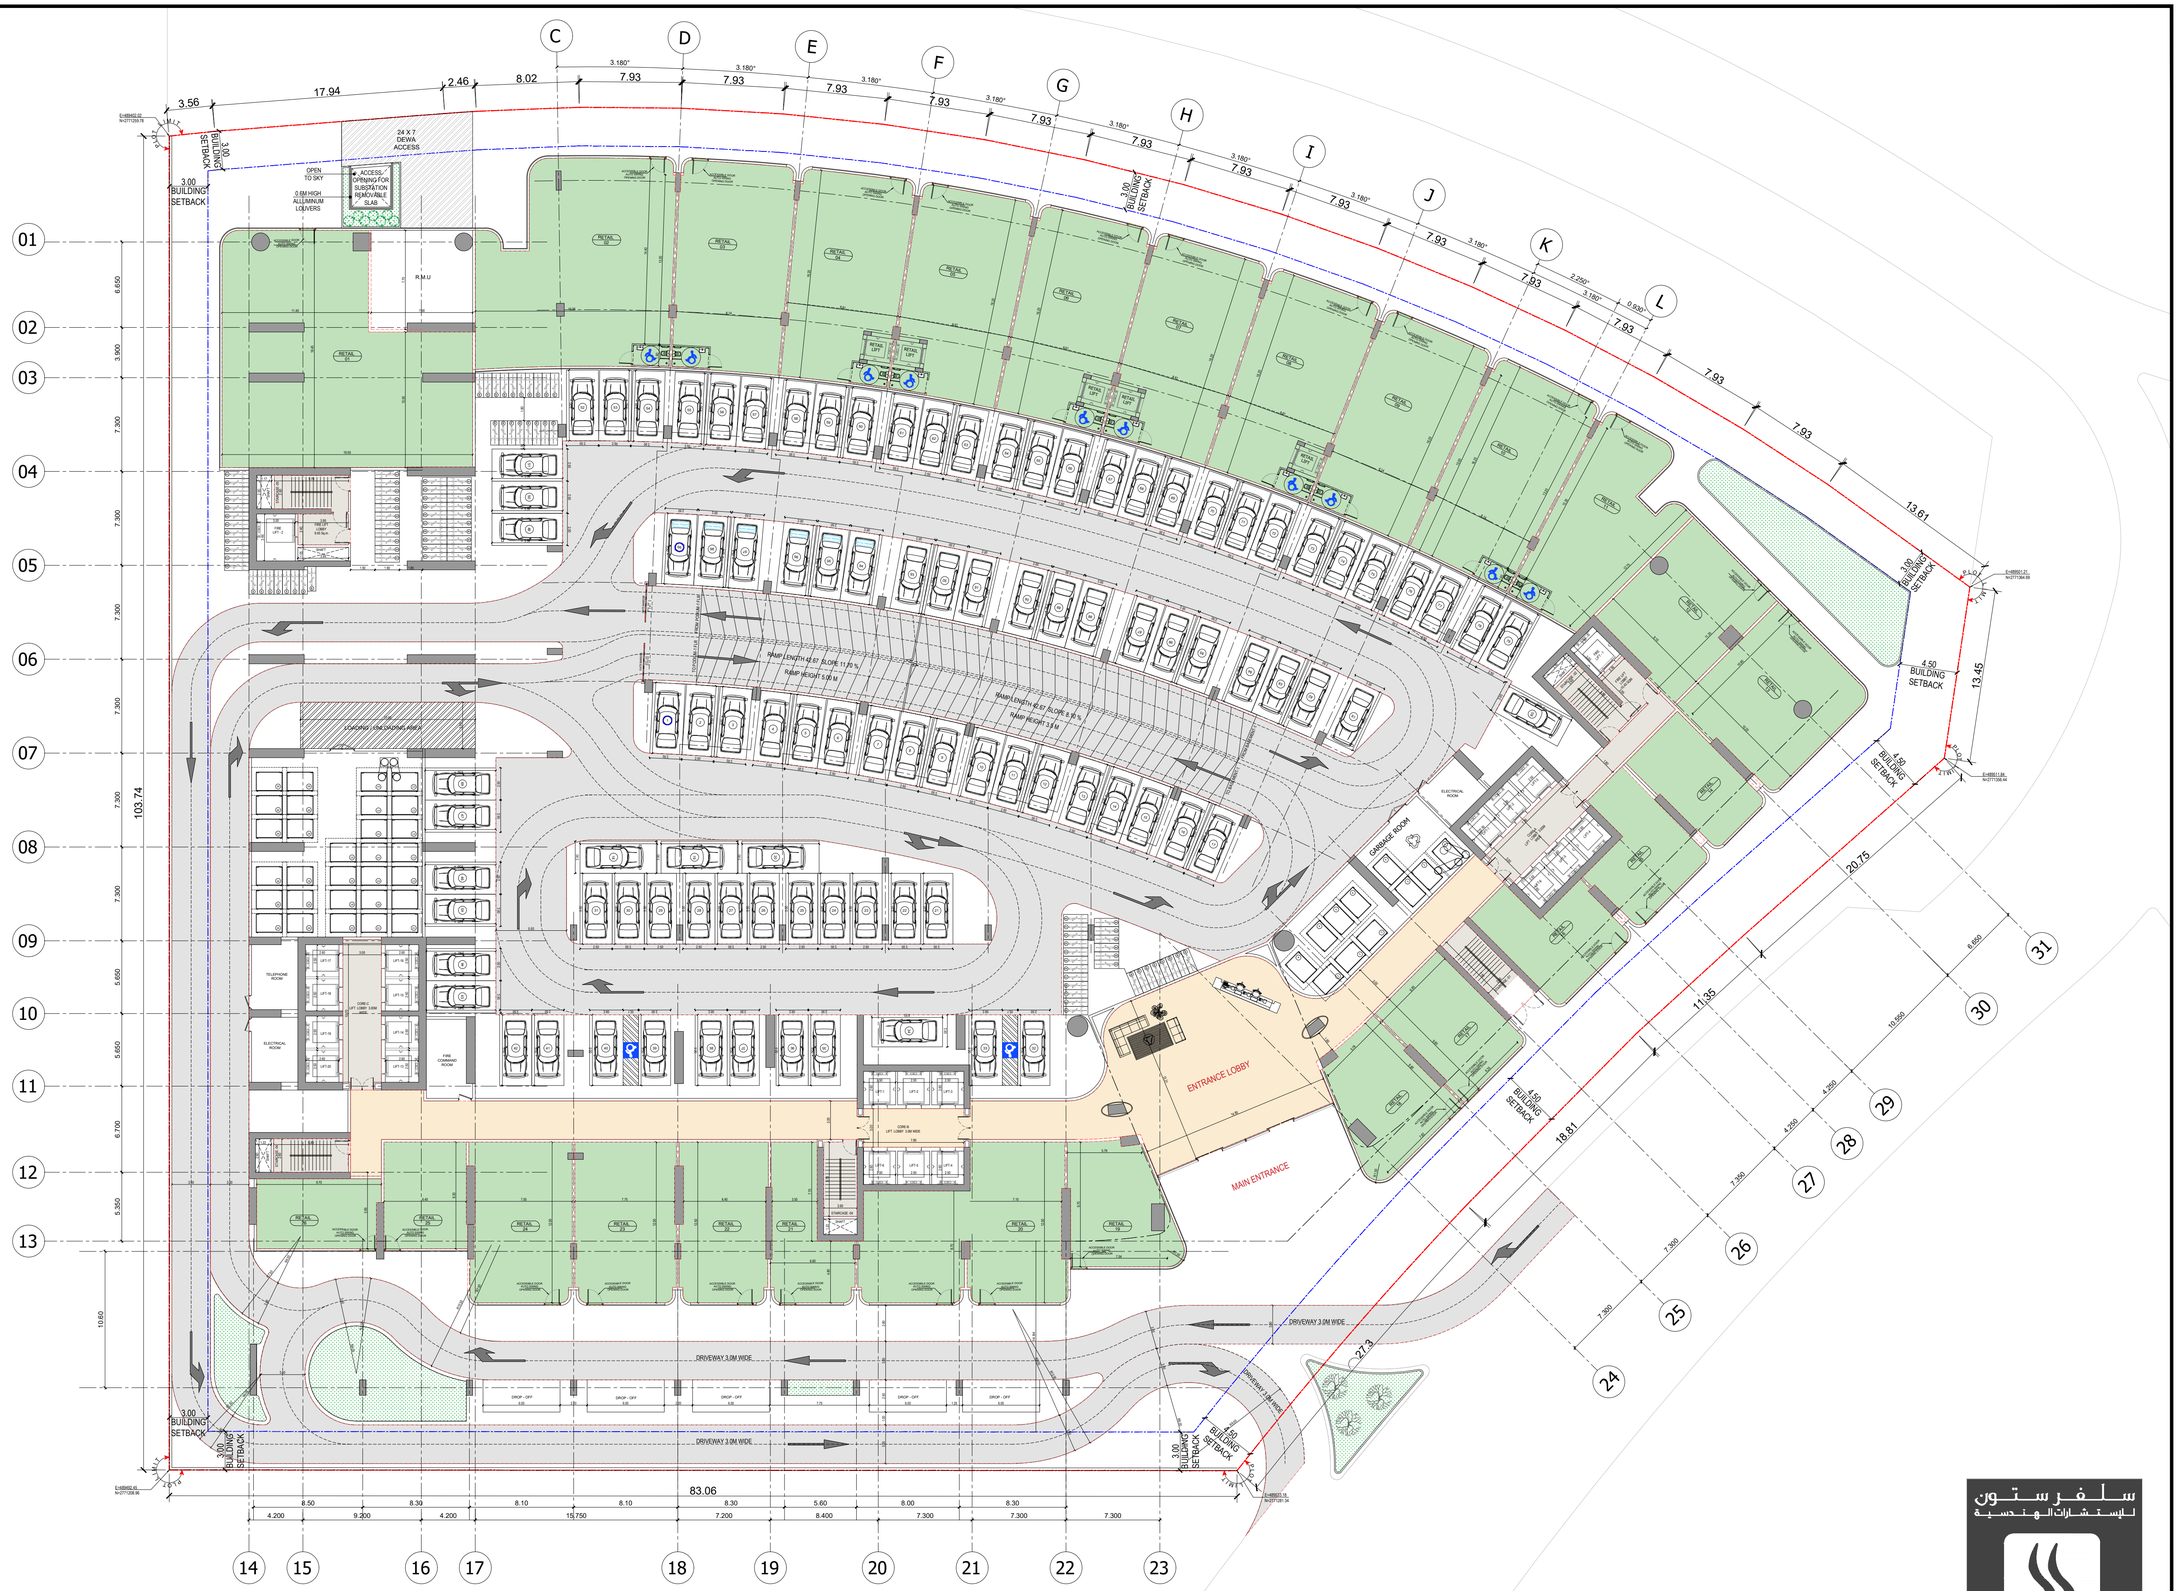

BINGHATTI SKYTERRACES

GROUND FLOOR PLAN

SILVER STONE
ENGINEERING CONSULTANTS

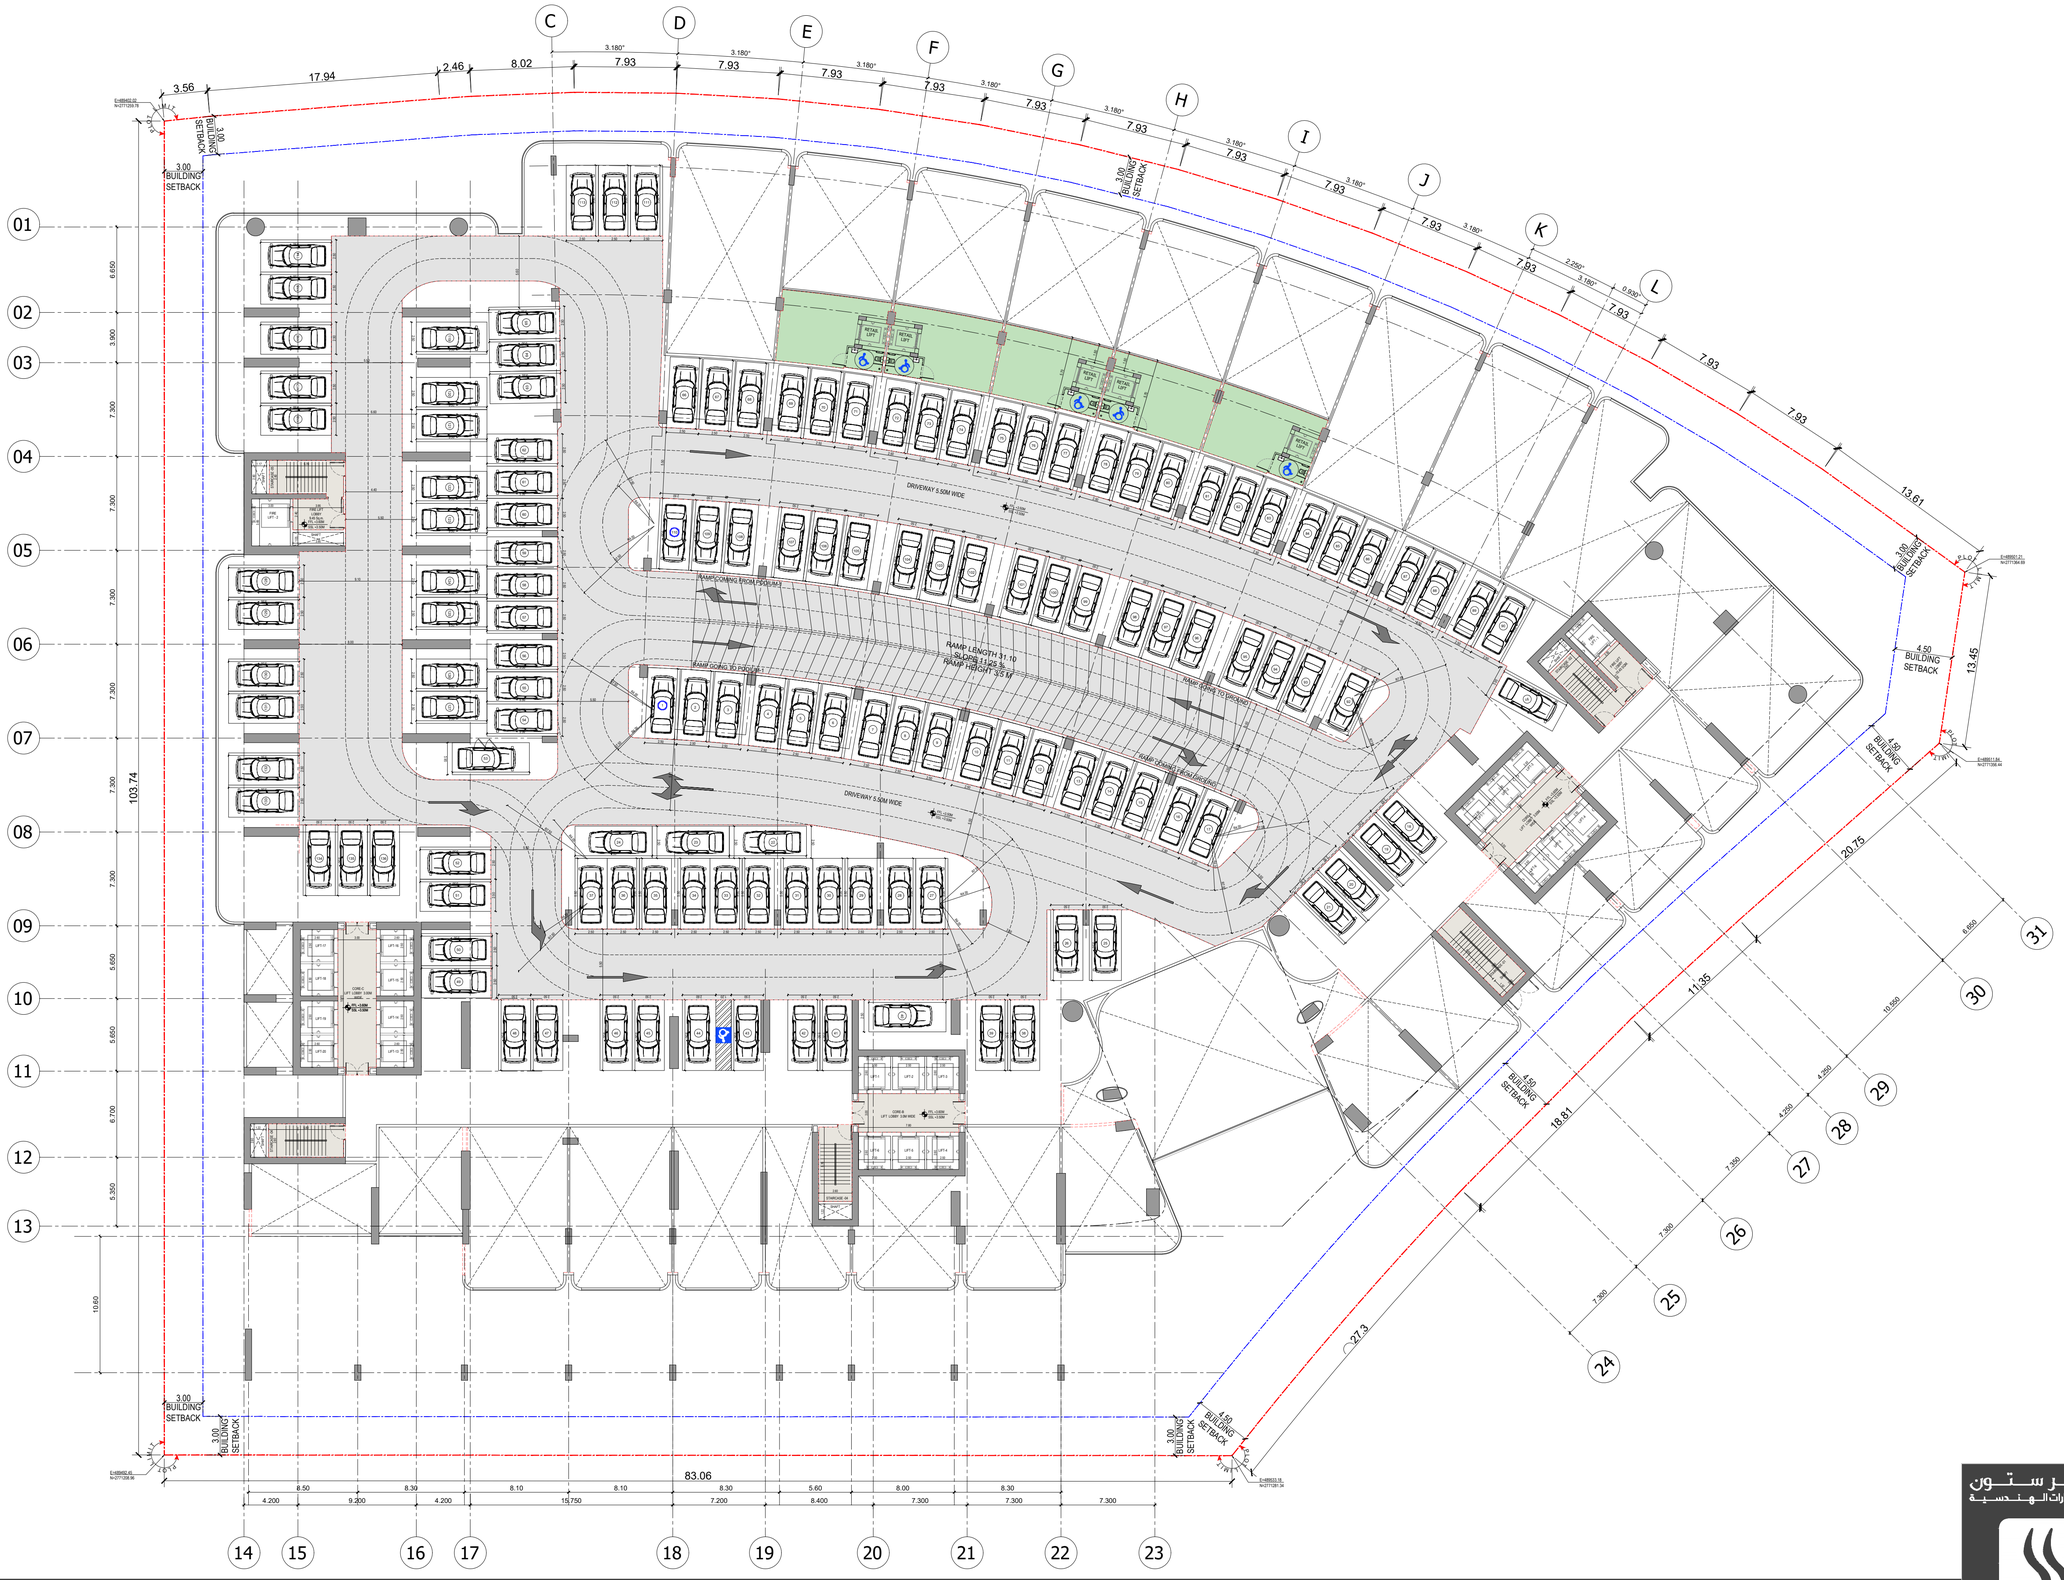

BINGHATTI SKYTERRACES

1ST PODIUM FLOOR PLAN

سلفرستون
للاستشارات الهندسية
SILVER STONE
ENGINEERING CONSULTANTS

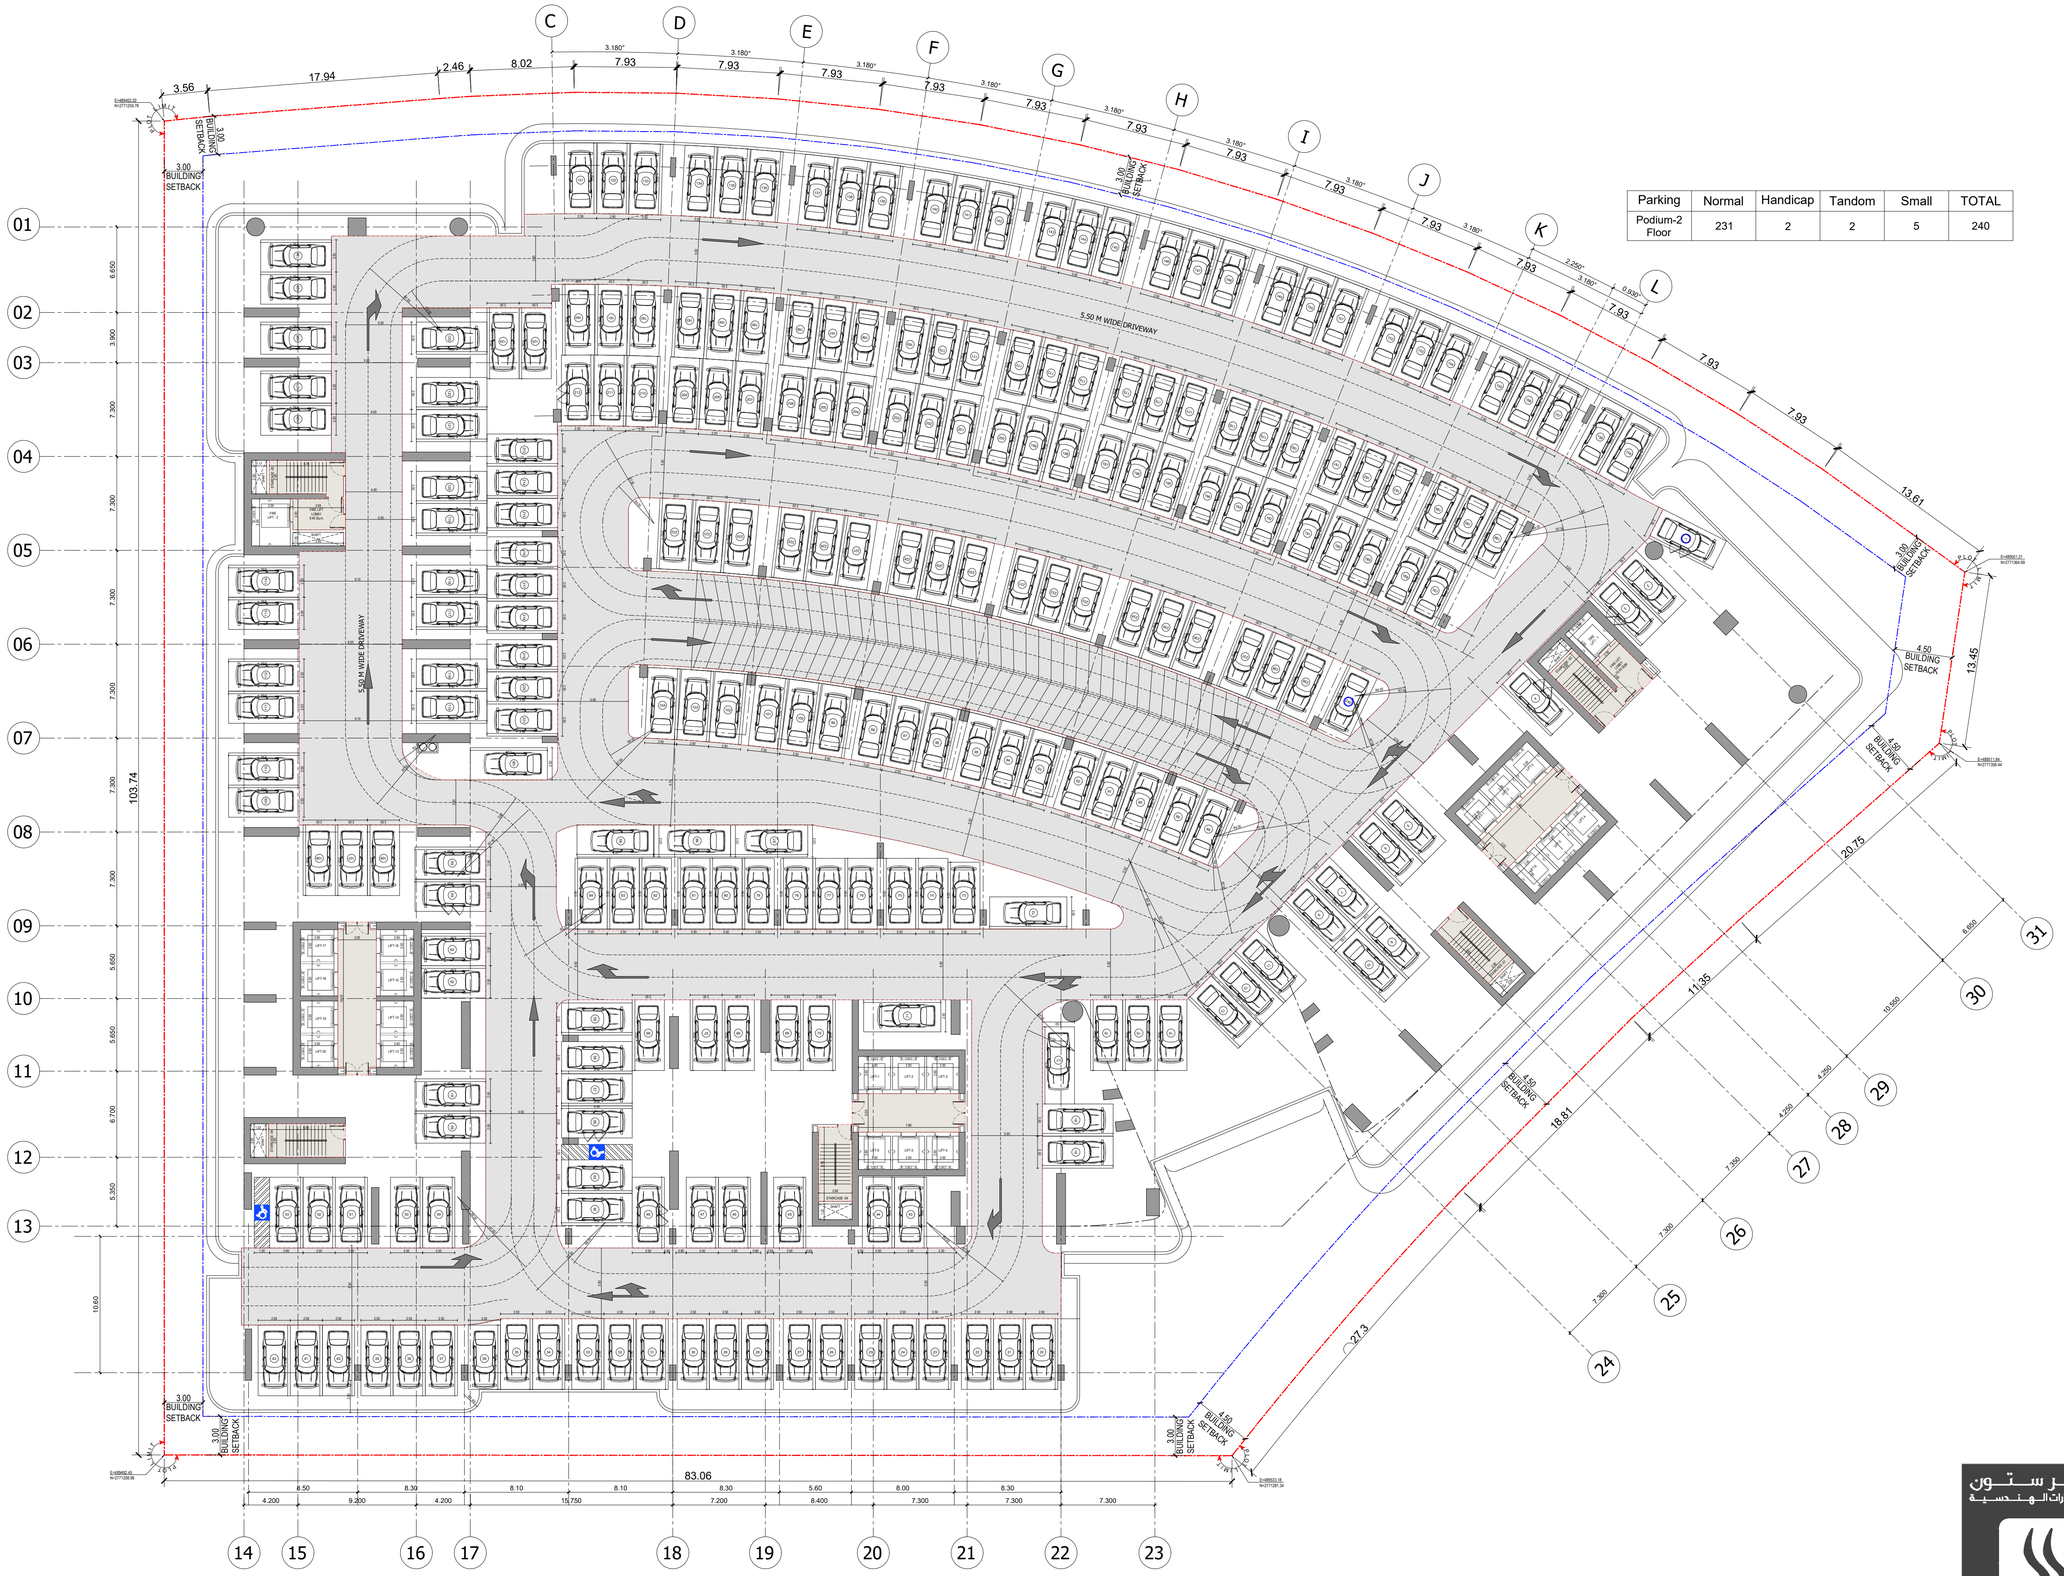

Parking	Normal	Handicap	Tandom	Small	TOTAL
Podium-2 Floor	231	2	2	5	240

BINGHATTI SKYTERRACES

2ND TO 4TH PODIUM FLOOR PLAN

سلفرستون للاستشارات الهندسية

SILVER STONE ENGINEERING CONSULTANTS

Parking	Normal	Handicap	Tandom	Small	TOTAL
Podium-3 to 5 Floor	231	2	2	5	240

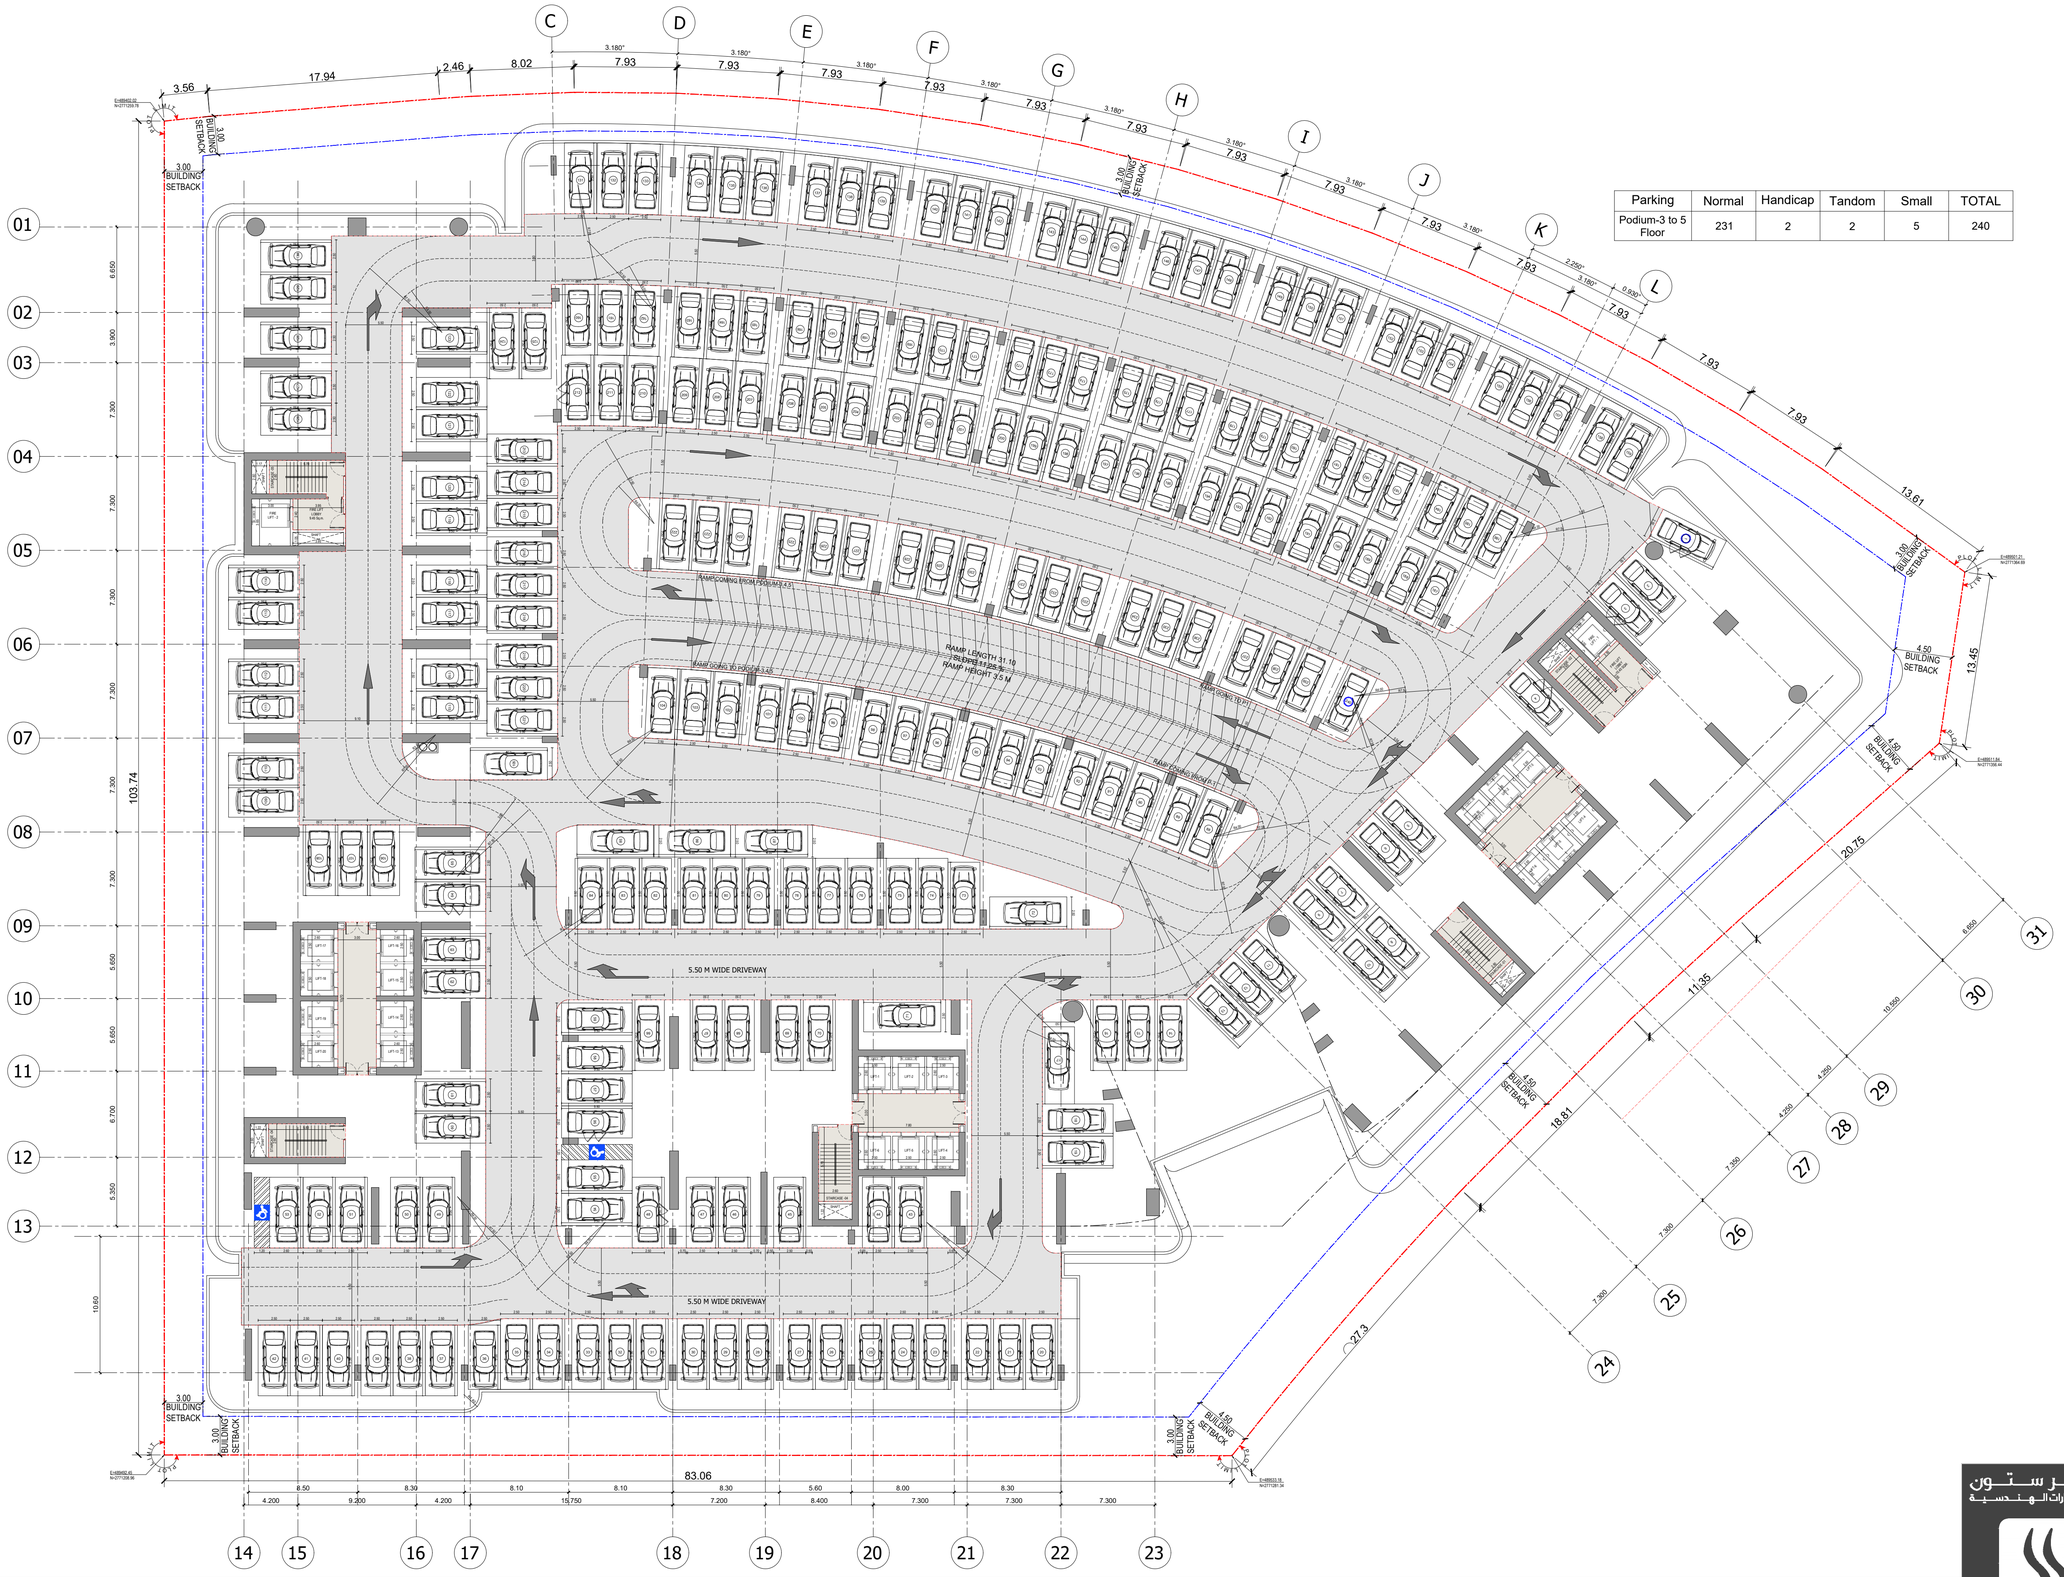

BINGHATTI SKYTERRACES

5TH PODIUM FLOOR PLAN

SILVER STONE
ENGINEERING CONSULTANTS

Parking	Normal	Handicap	Tandom	Small	TOTAL
Podium-6 Floor	231	2	2	5	240

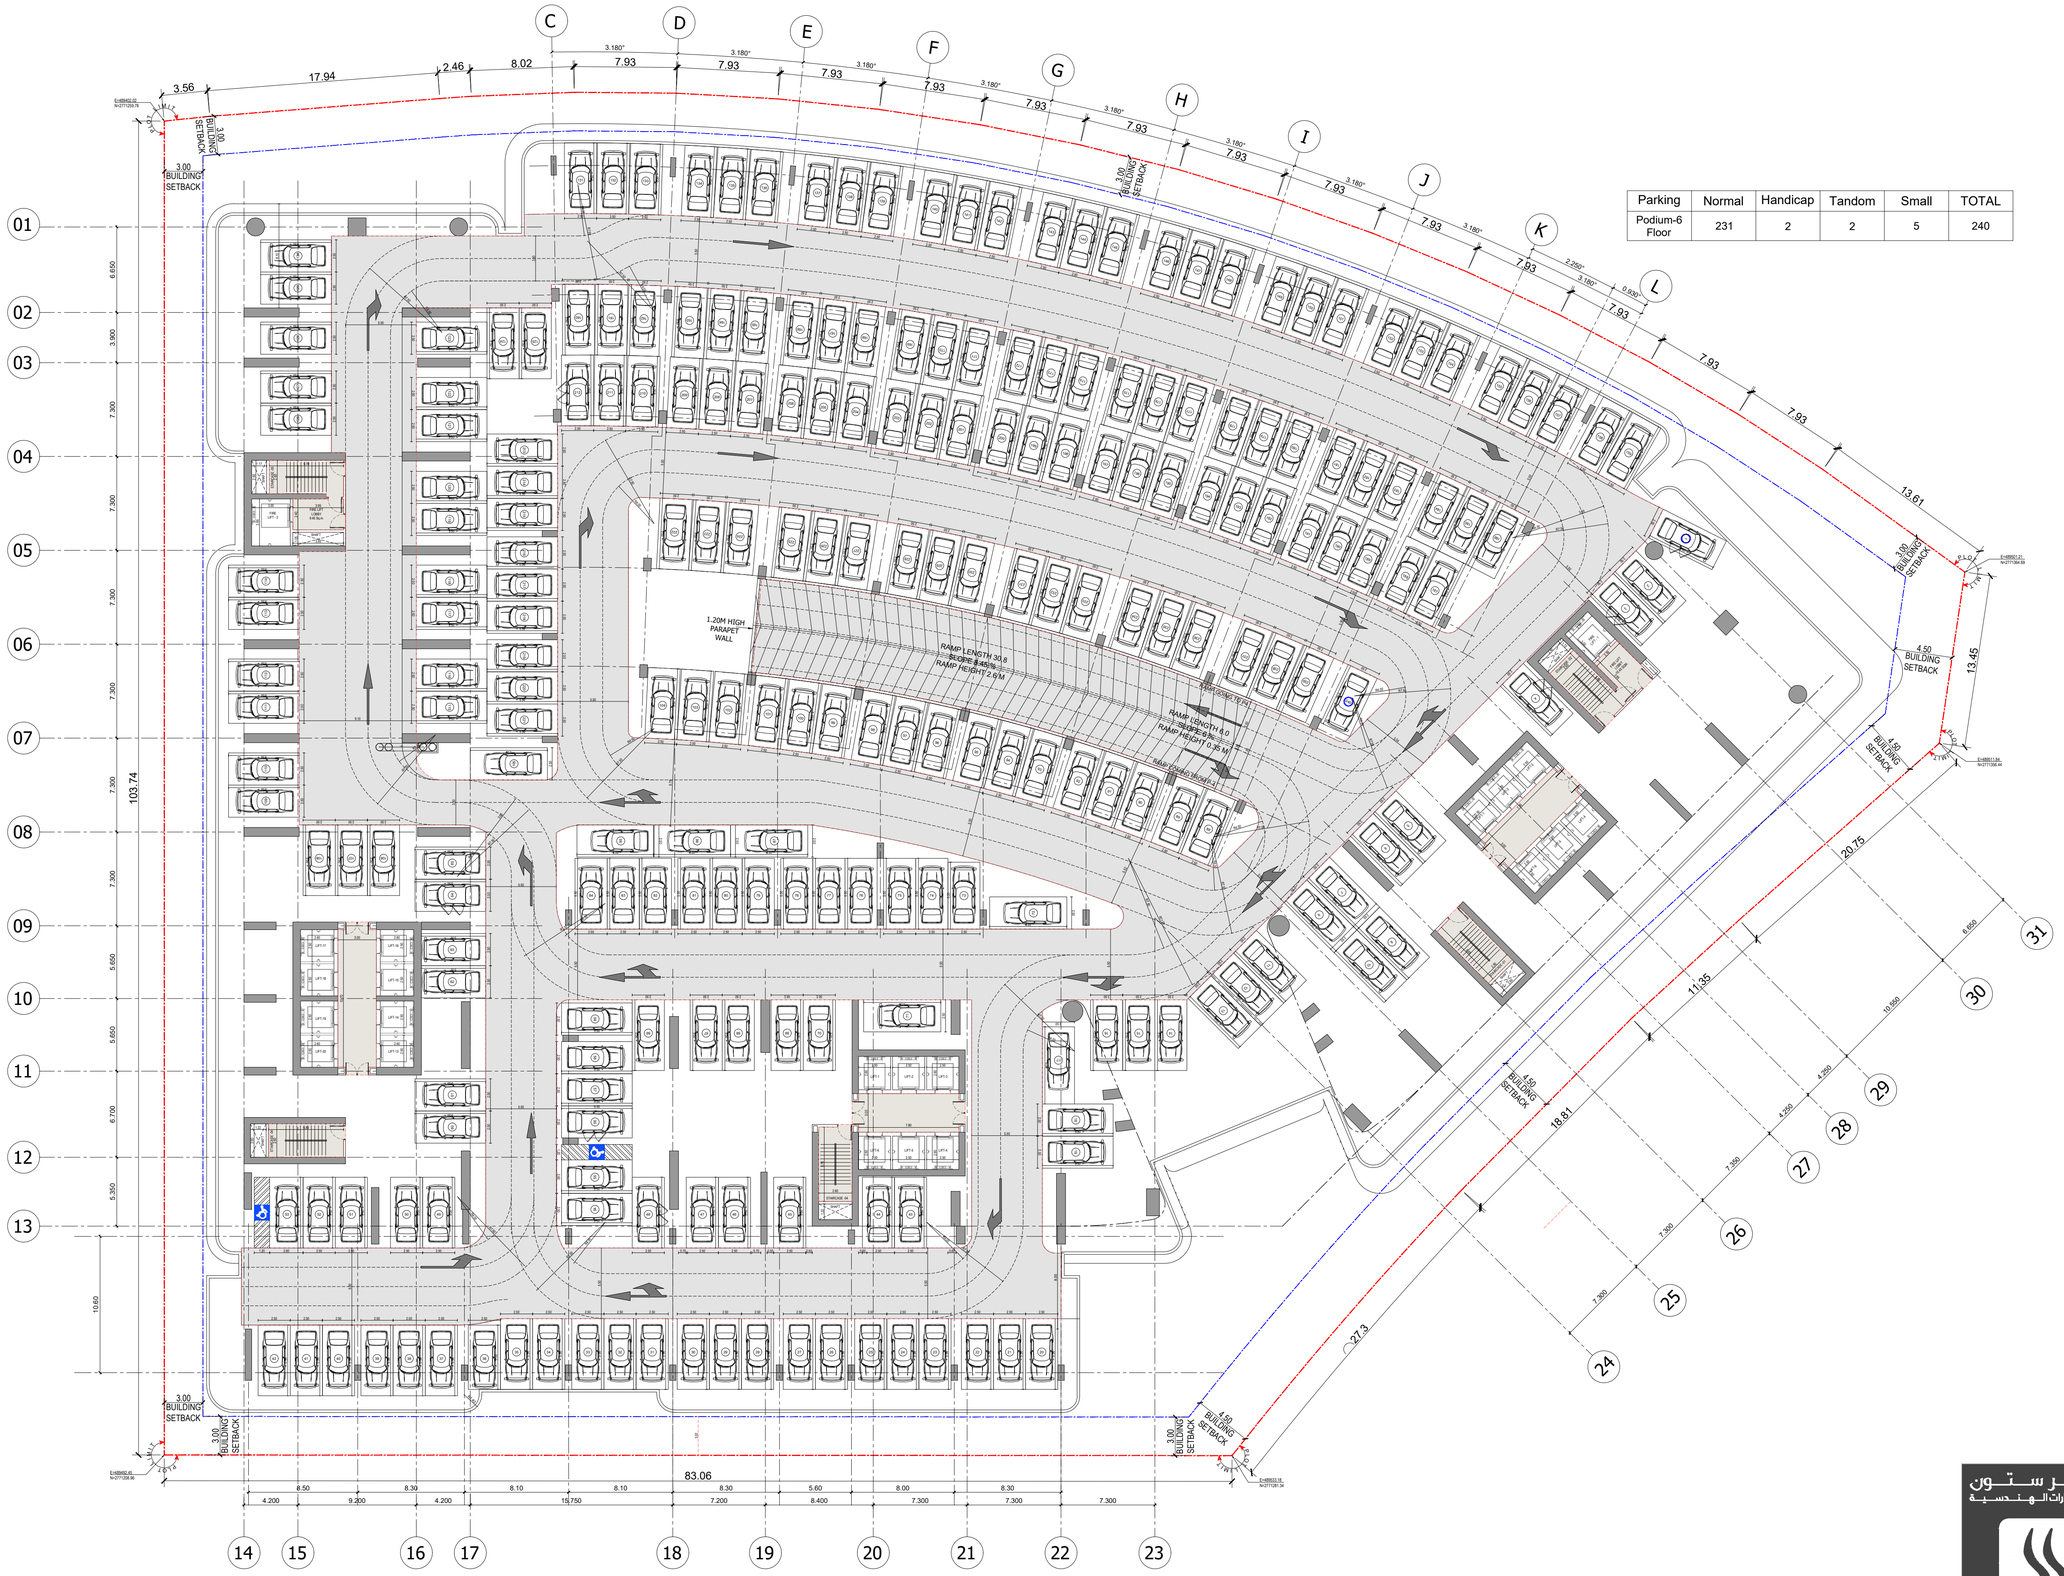

BINGHATTI SKYTERRACES

6TH PODIUM FLOOR PLAN

SILVER STONE
ENGINEERING CONSULTANTS

UNIT TABULATION - L01					
Studio	1-Bed	2-Bed	3-Bed	4-Bed	TOTAL
10	21	2	0	0	33

BINGHATTI SKYTERRACES

1ST FLOOR PLAN

SILVER STONE
ENGINEERING CONSULTANTS

UNIT TABULATION - L02					
Studio	1-Bed	2-Bed	3-Bed	4-Bed	TOTAL
11	26	2	0	0	39

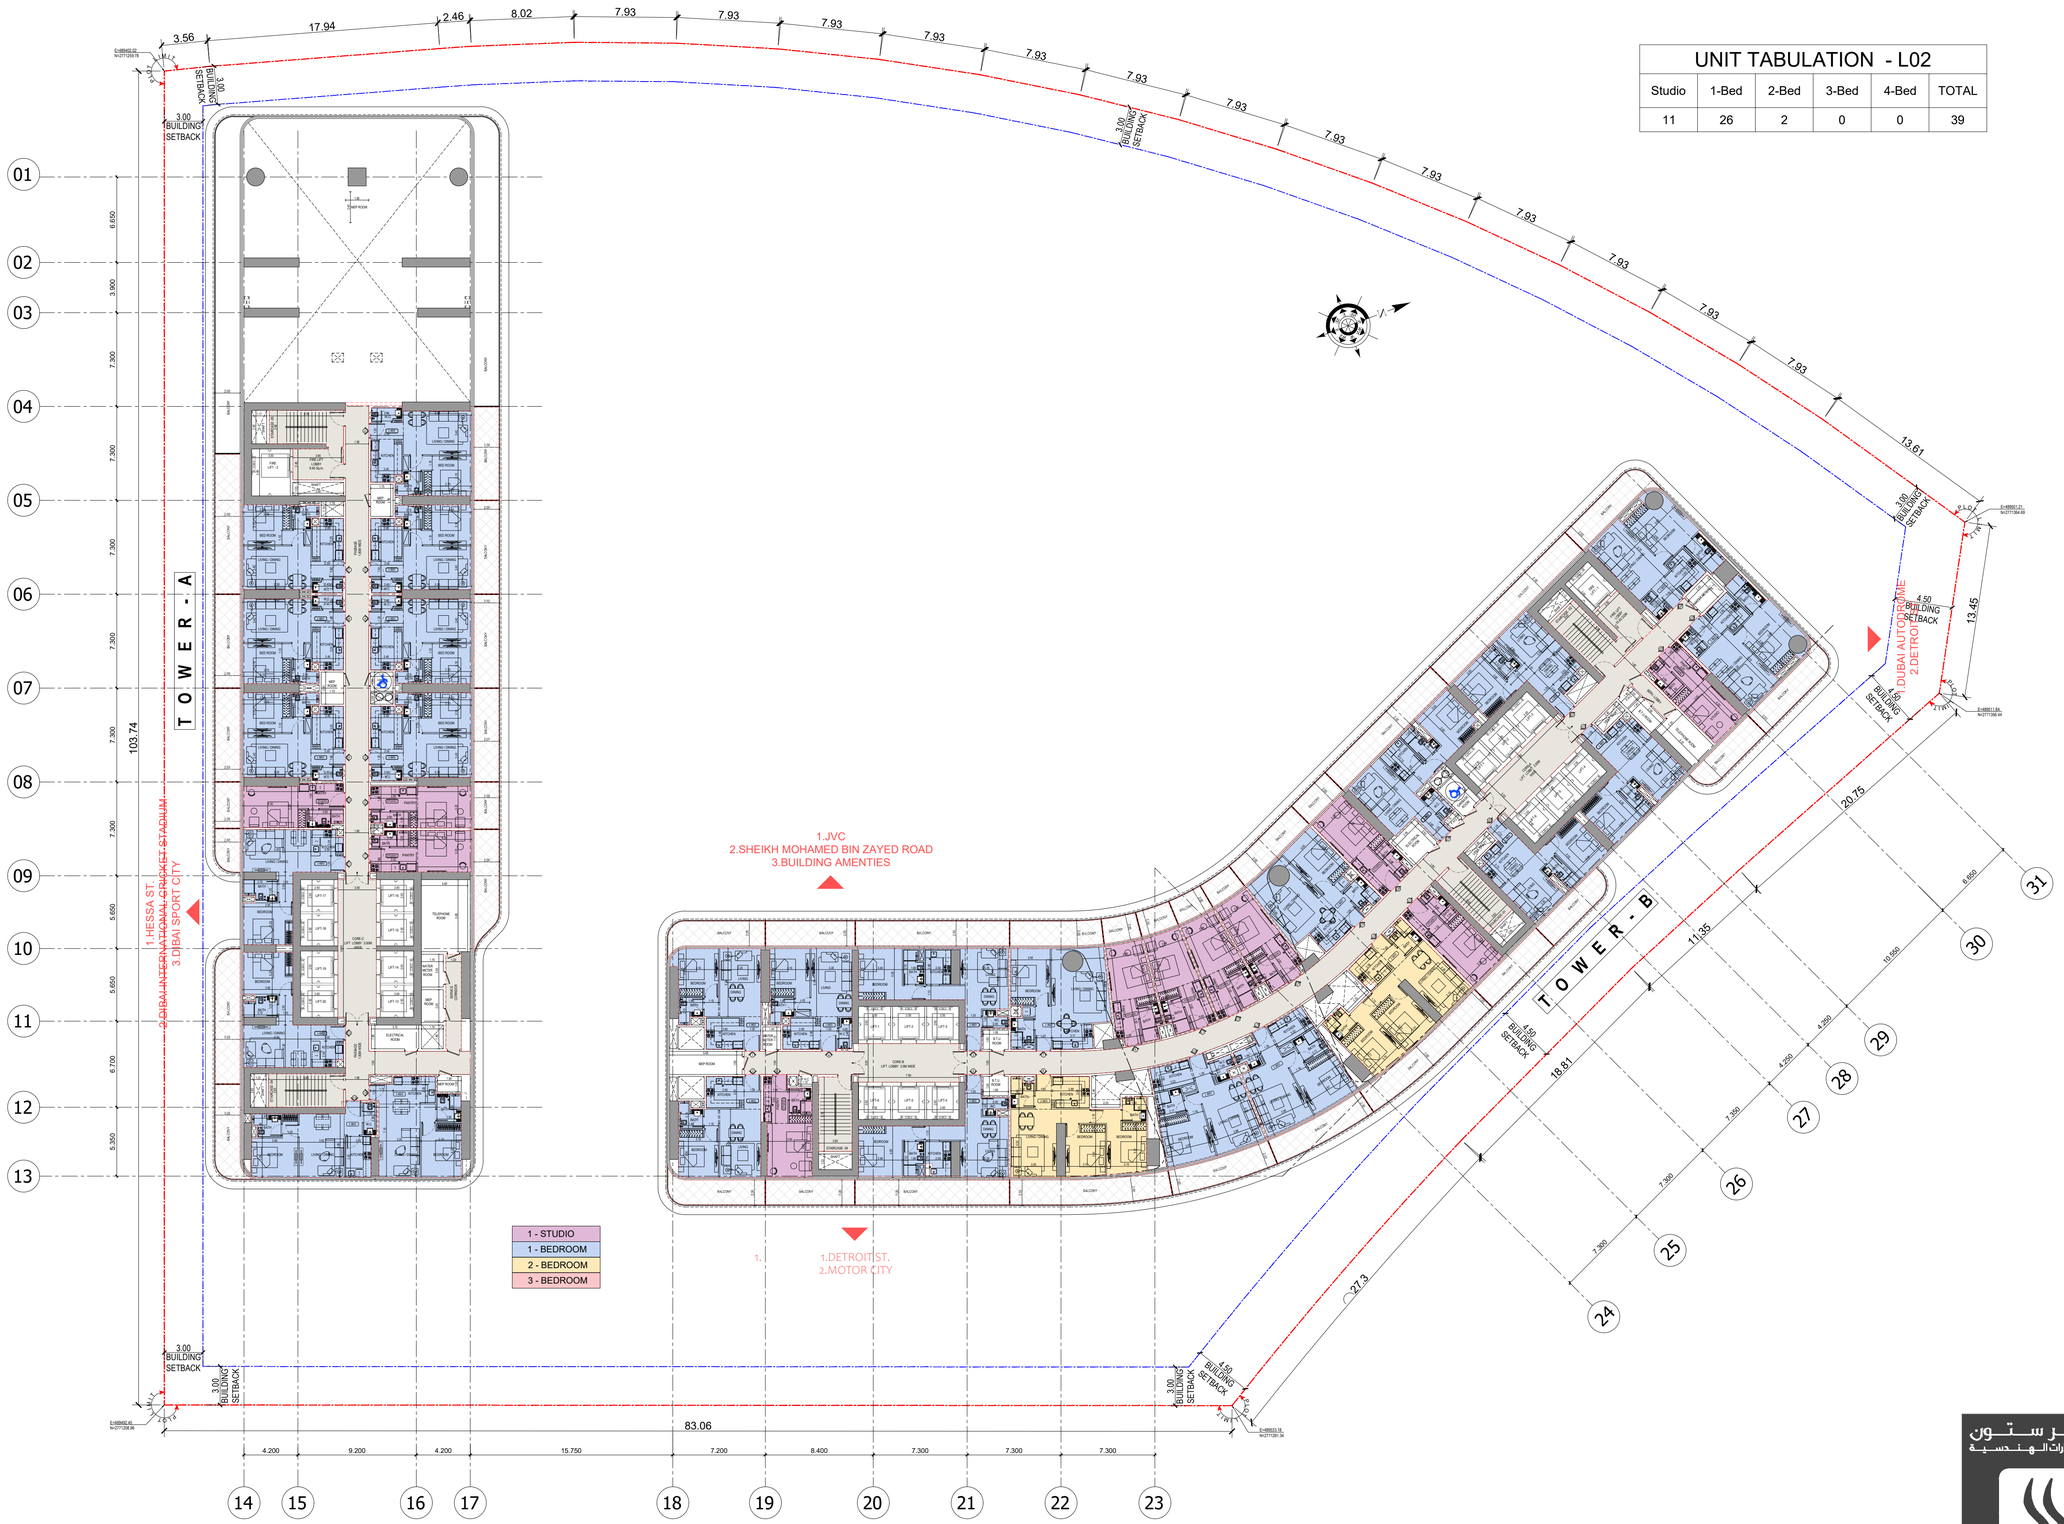

BINGHATTI SKYTERRACES

2ND FLOOR PLAN

SILVER STONE
ENGINEERING CONSULTANTS

UNIT TABULATION - L03 TO L07						
Studio	1-Bed	2-Bed	3-Bed	4-Bed	TOTAL	SUB-TOTAL - (5 Floors)
15	27	4	0	0	46	230

BINGHATTI SKYTERRACES

3RD TO 07TH FLOOR PLAN

SILVER STONE
ENGINEERING CONSULTANTS

UNIT TABULATION - L08					
Studio	1-Bed	2-Bed	3-Bed	4-Bed	TOTAL
15	27	4	0	0	46

BINGHATTI SKYTERRACES

08TH FLOOR PLAN

SILVER STONE
ENGINEERING CONSULTANTS

UNIT TABULATION - L9 TO L11						
Studio	1-Bed	2-Bed	3-Bed	4-Bed	TOTAL	SUB-TOTAL - (3 Floors)
15	27	4	0	0	46	138

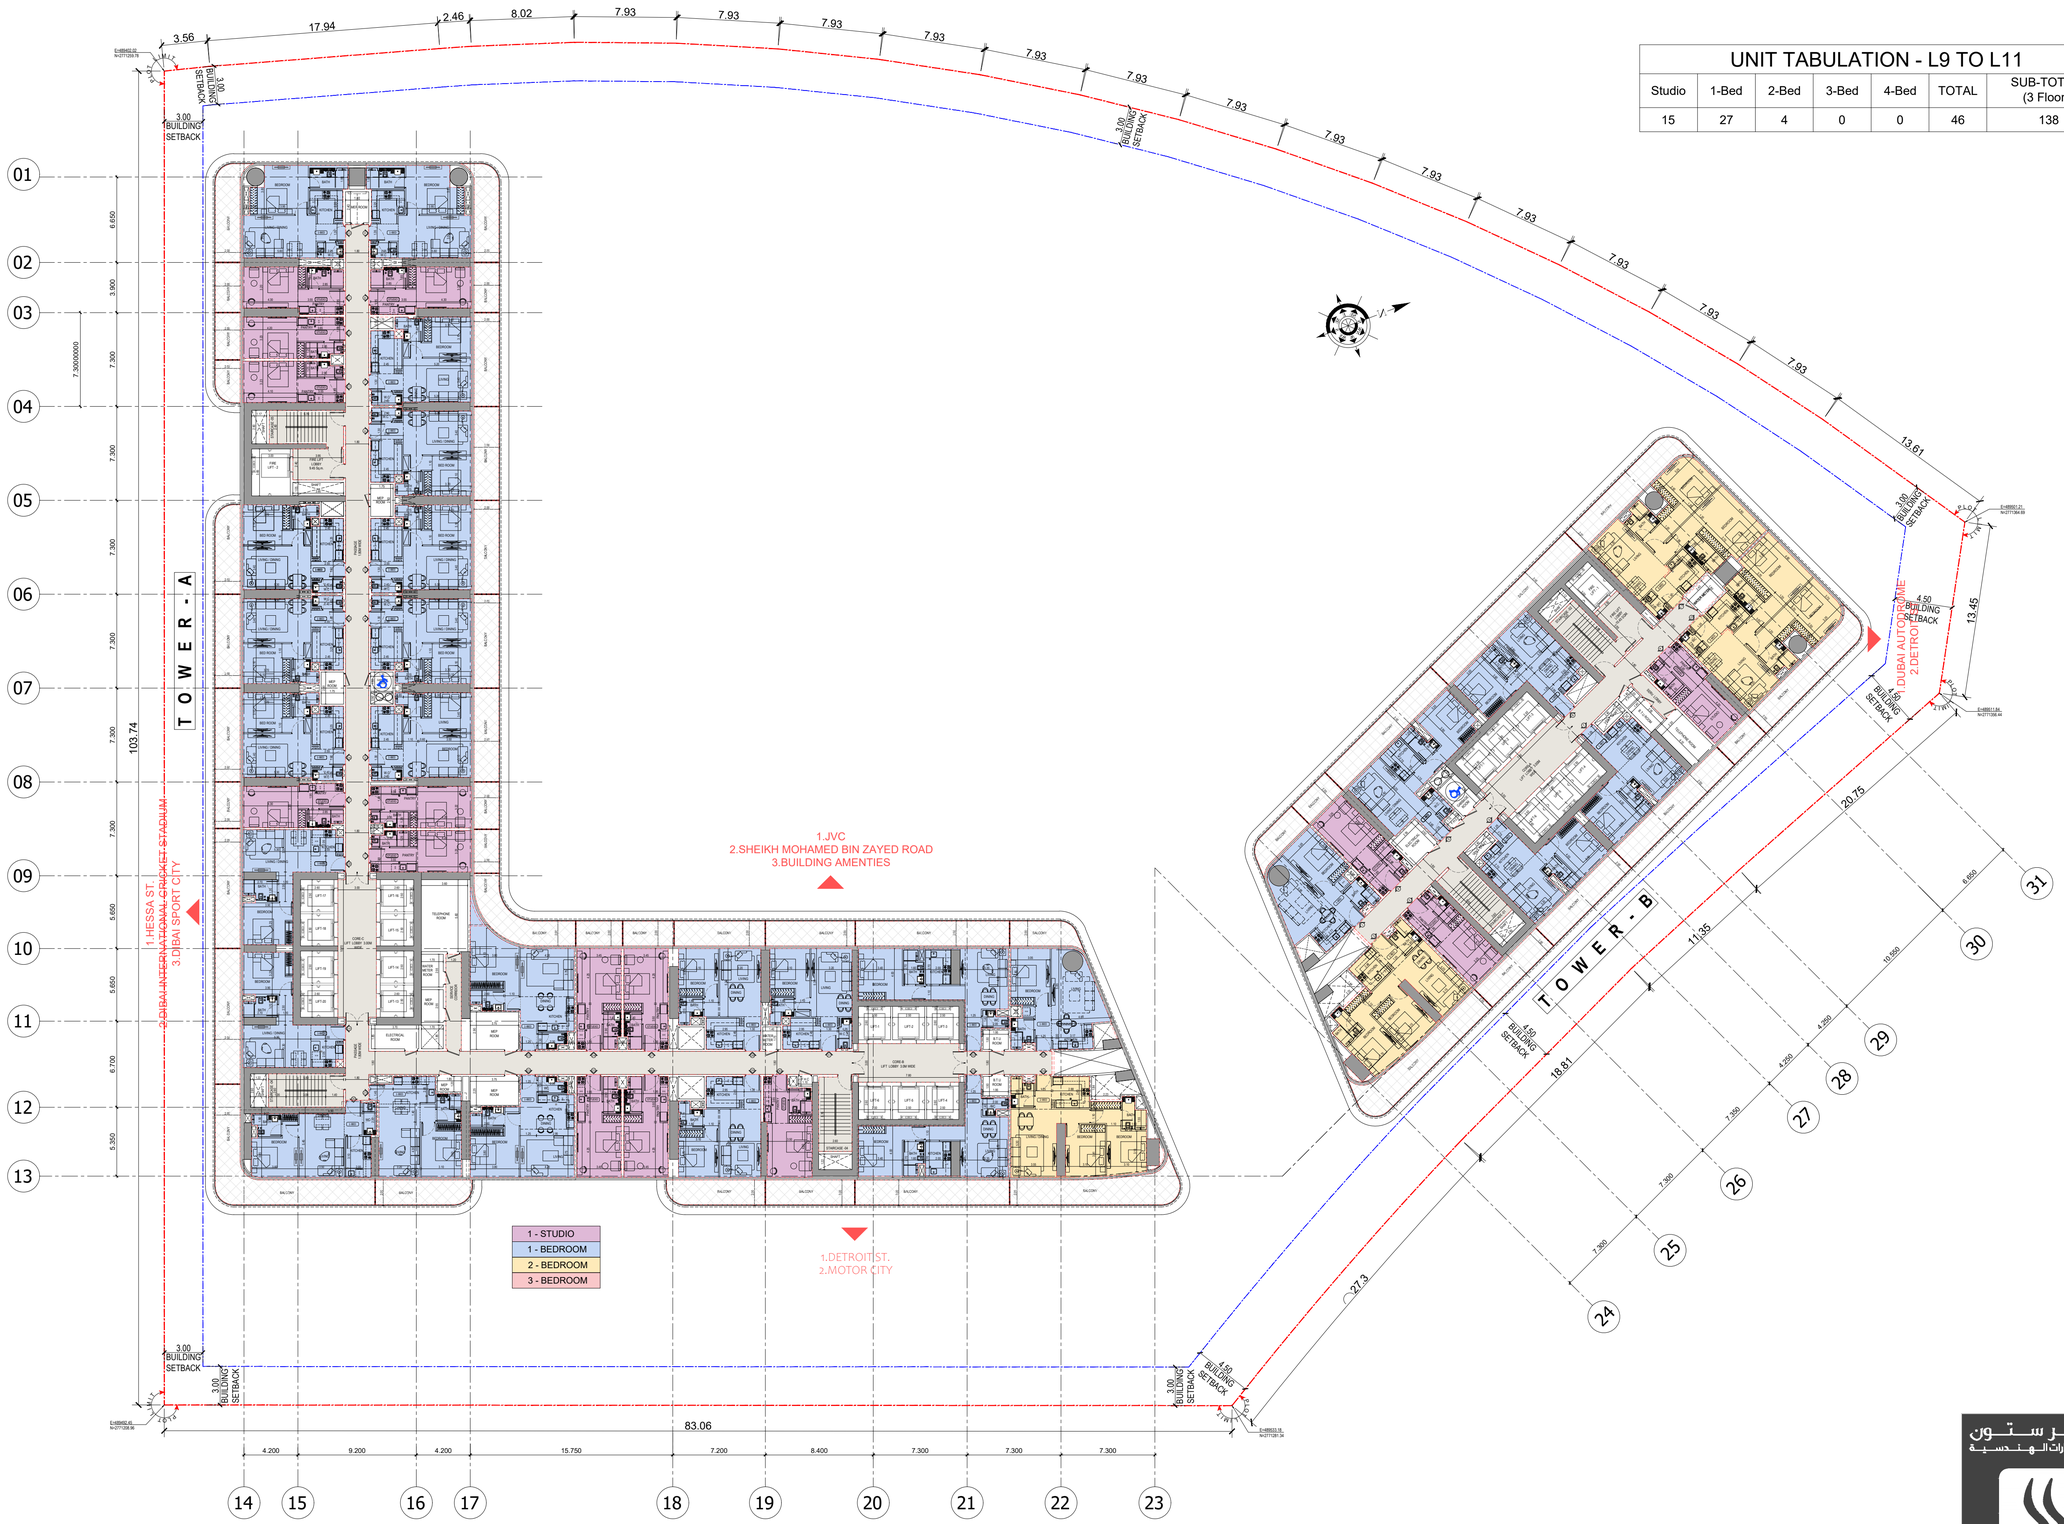

BINGHATTI SKYTERRACES

TYPICAL 09TH TO 11TH FLOOR PLAN

SILVER STONE
ENGINEERING CONSULTANTS

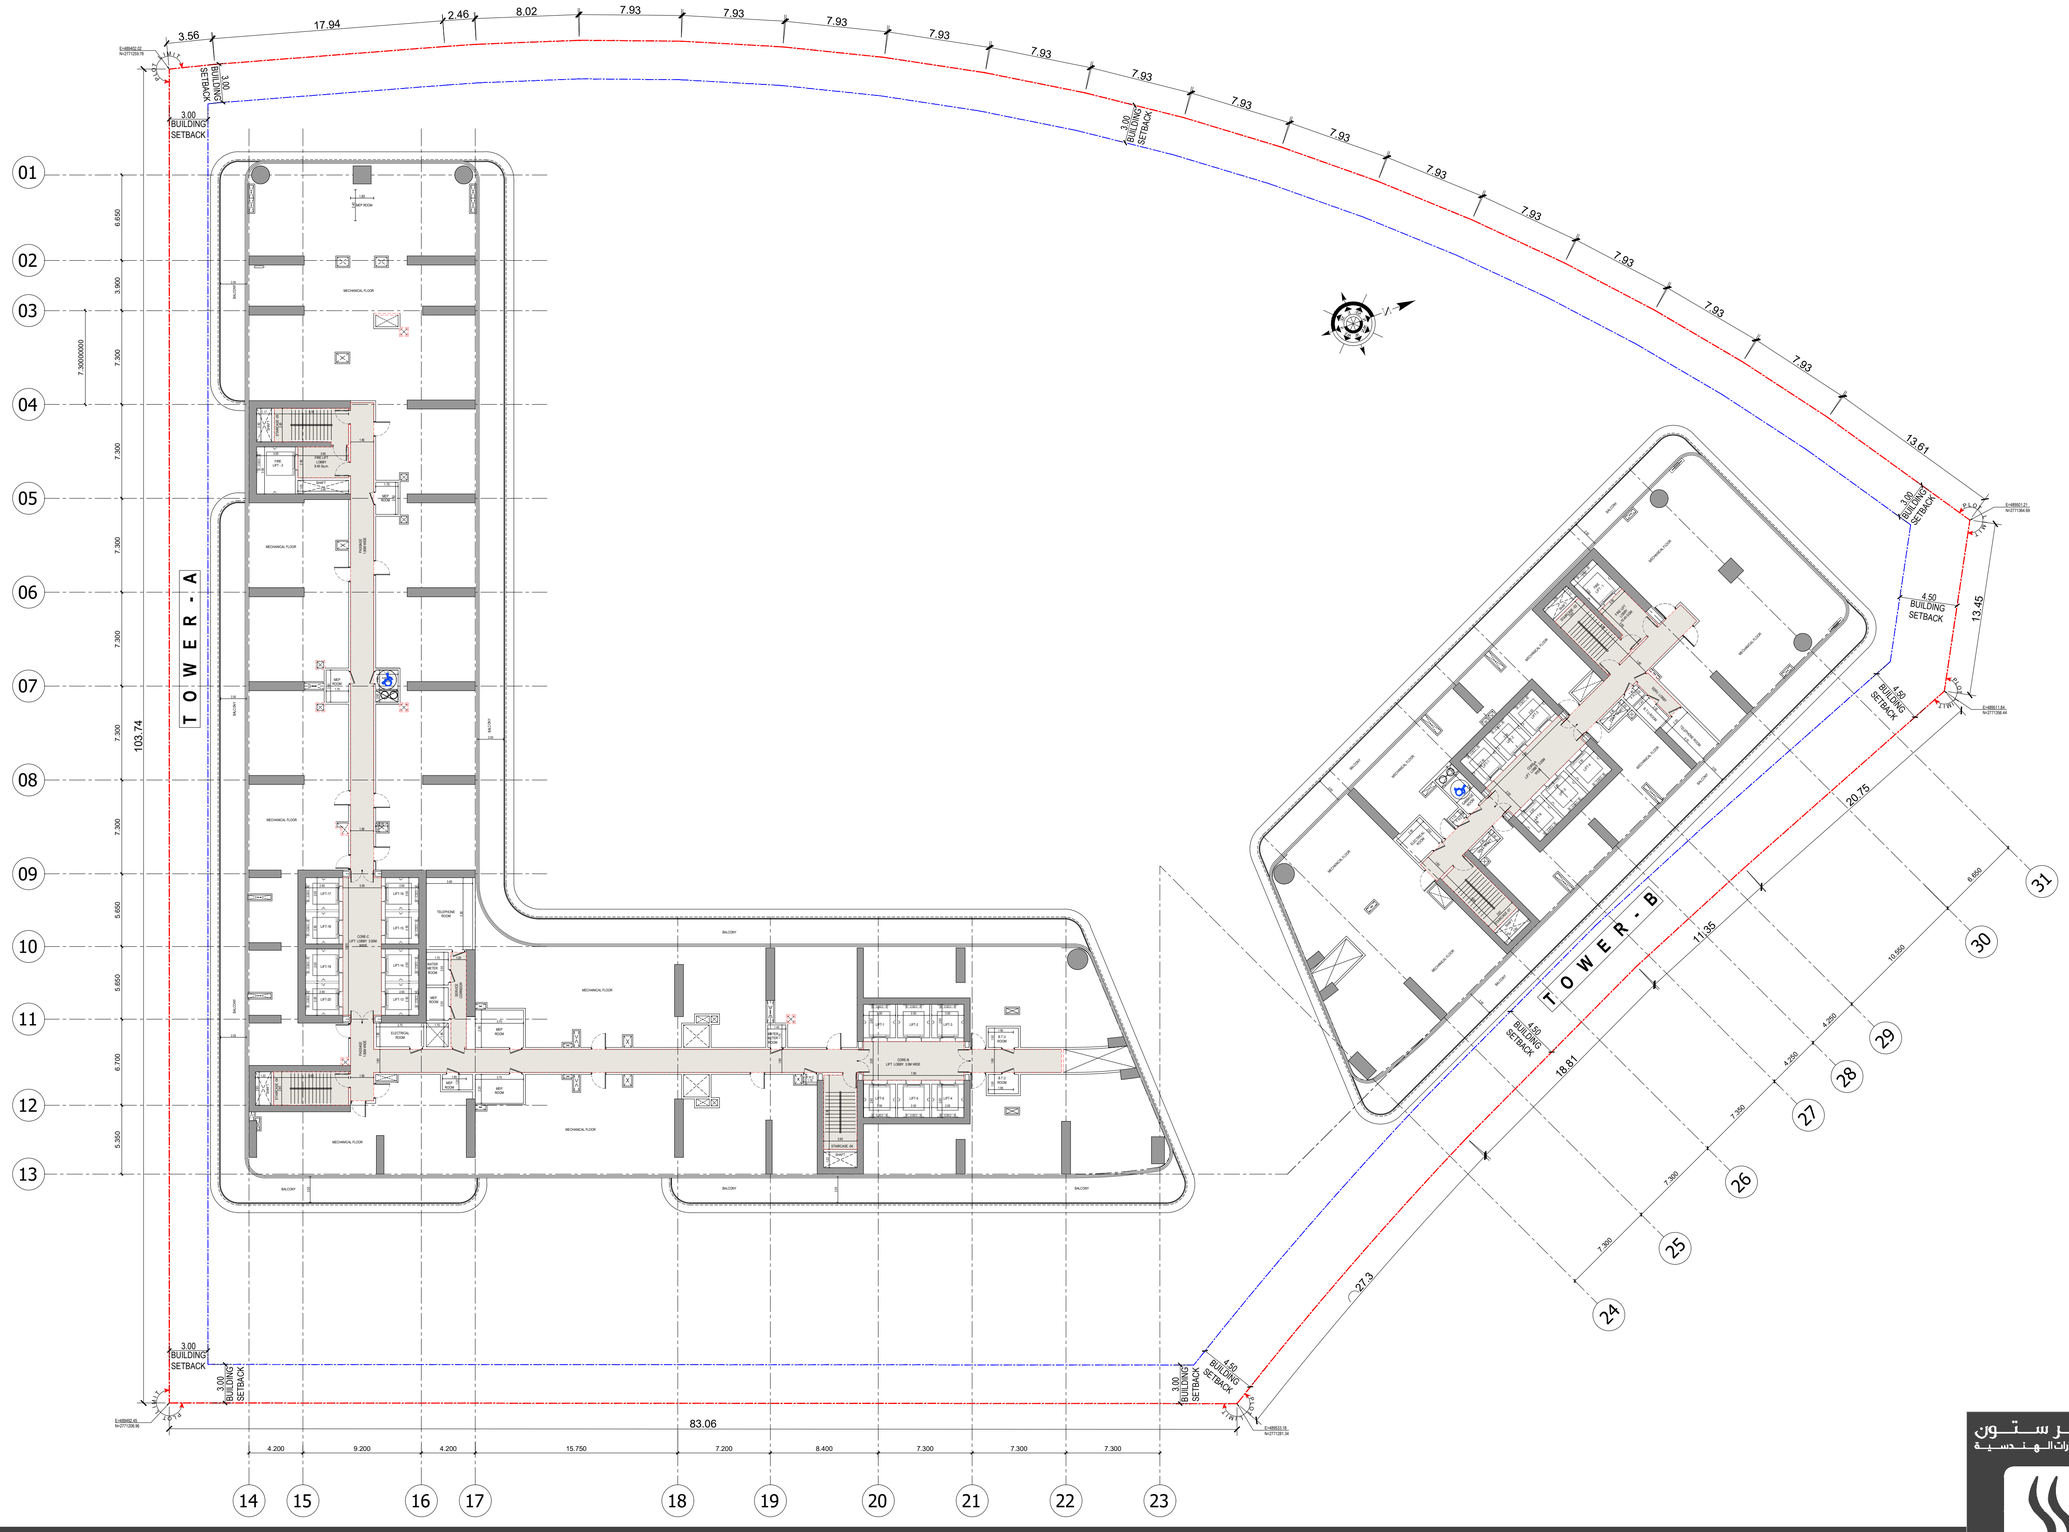

BINGHATTI SKYTERRACES

MECH. 01 FLOOR PLAN

سلفرستون
للاستشارات الهندسية
SILVER STONE
ENGINEERING CONSULTANTS

UNIT TABULATION - L12					
Studio	1-Bed	2-Bed	3-Bed	4-Bed	TOTAL
17	26	4	0	0	47

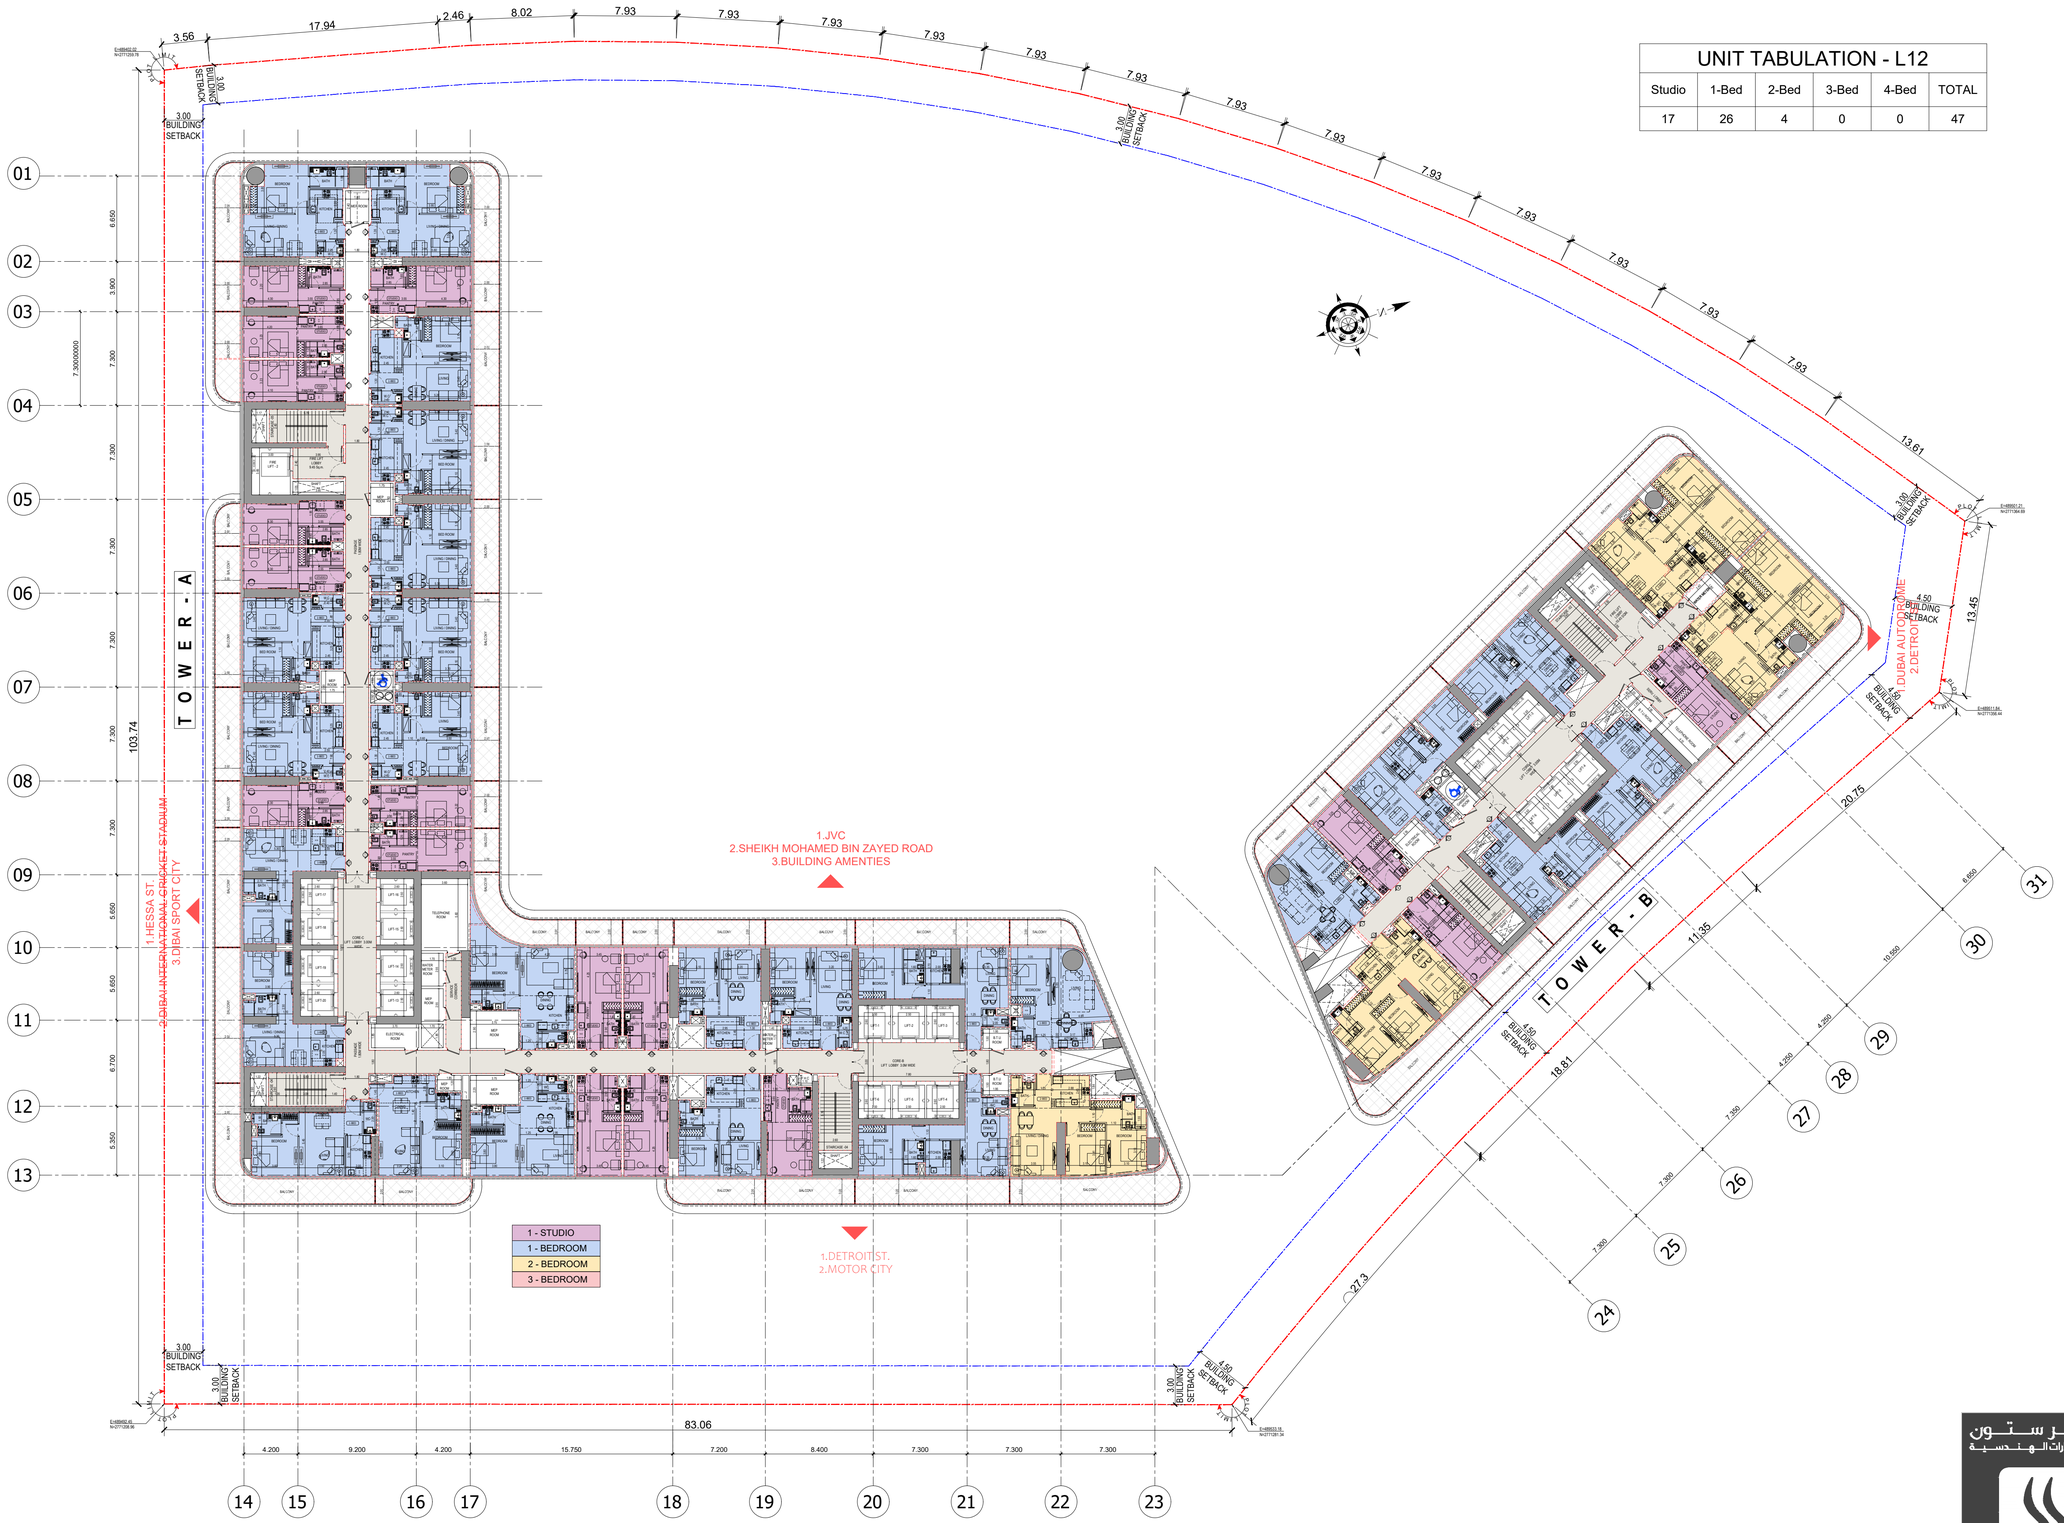

BINGHATTI SKYTERRACES

12TH FLOOR PLAN

SILVER STONE
ENGINEERING CONSULTANTS

UNIT TABULATION - L13, L25 & L36						
Studio	1-Bed	2-Bed	3-Bed	4-Bed	TOTAL	SUB-TOTAL - (3 Floors)
15	23	4	2	0	44	132

BINGHATTI SKYTERRACES

13TH,25TH&36TH FLOOR PLAN

سلفرستون
للاستشارات الهندسية
SILVER STONE
ENGINEERING CONSULTANTS

UNIT TABULATION - L14 TO L18 & L26 TO L28, L29 & L37 TO L40						
Studio	1-Bed	2-Bed	3-Bed	4-Bed	TOTAL	SUB-TOTAL - (13 Floors)
17	26	4	0	0	47	611

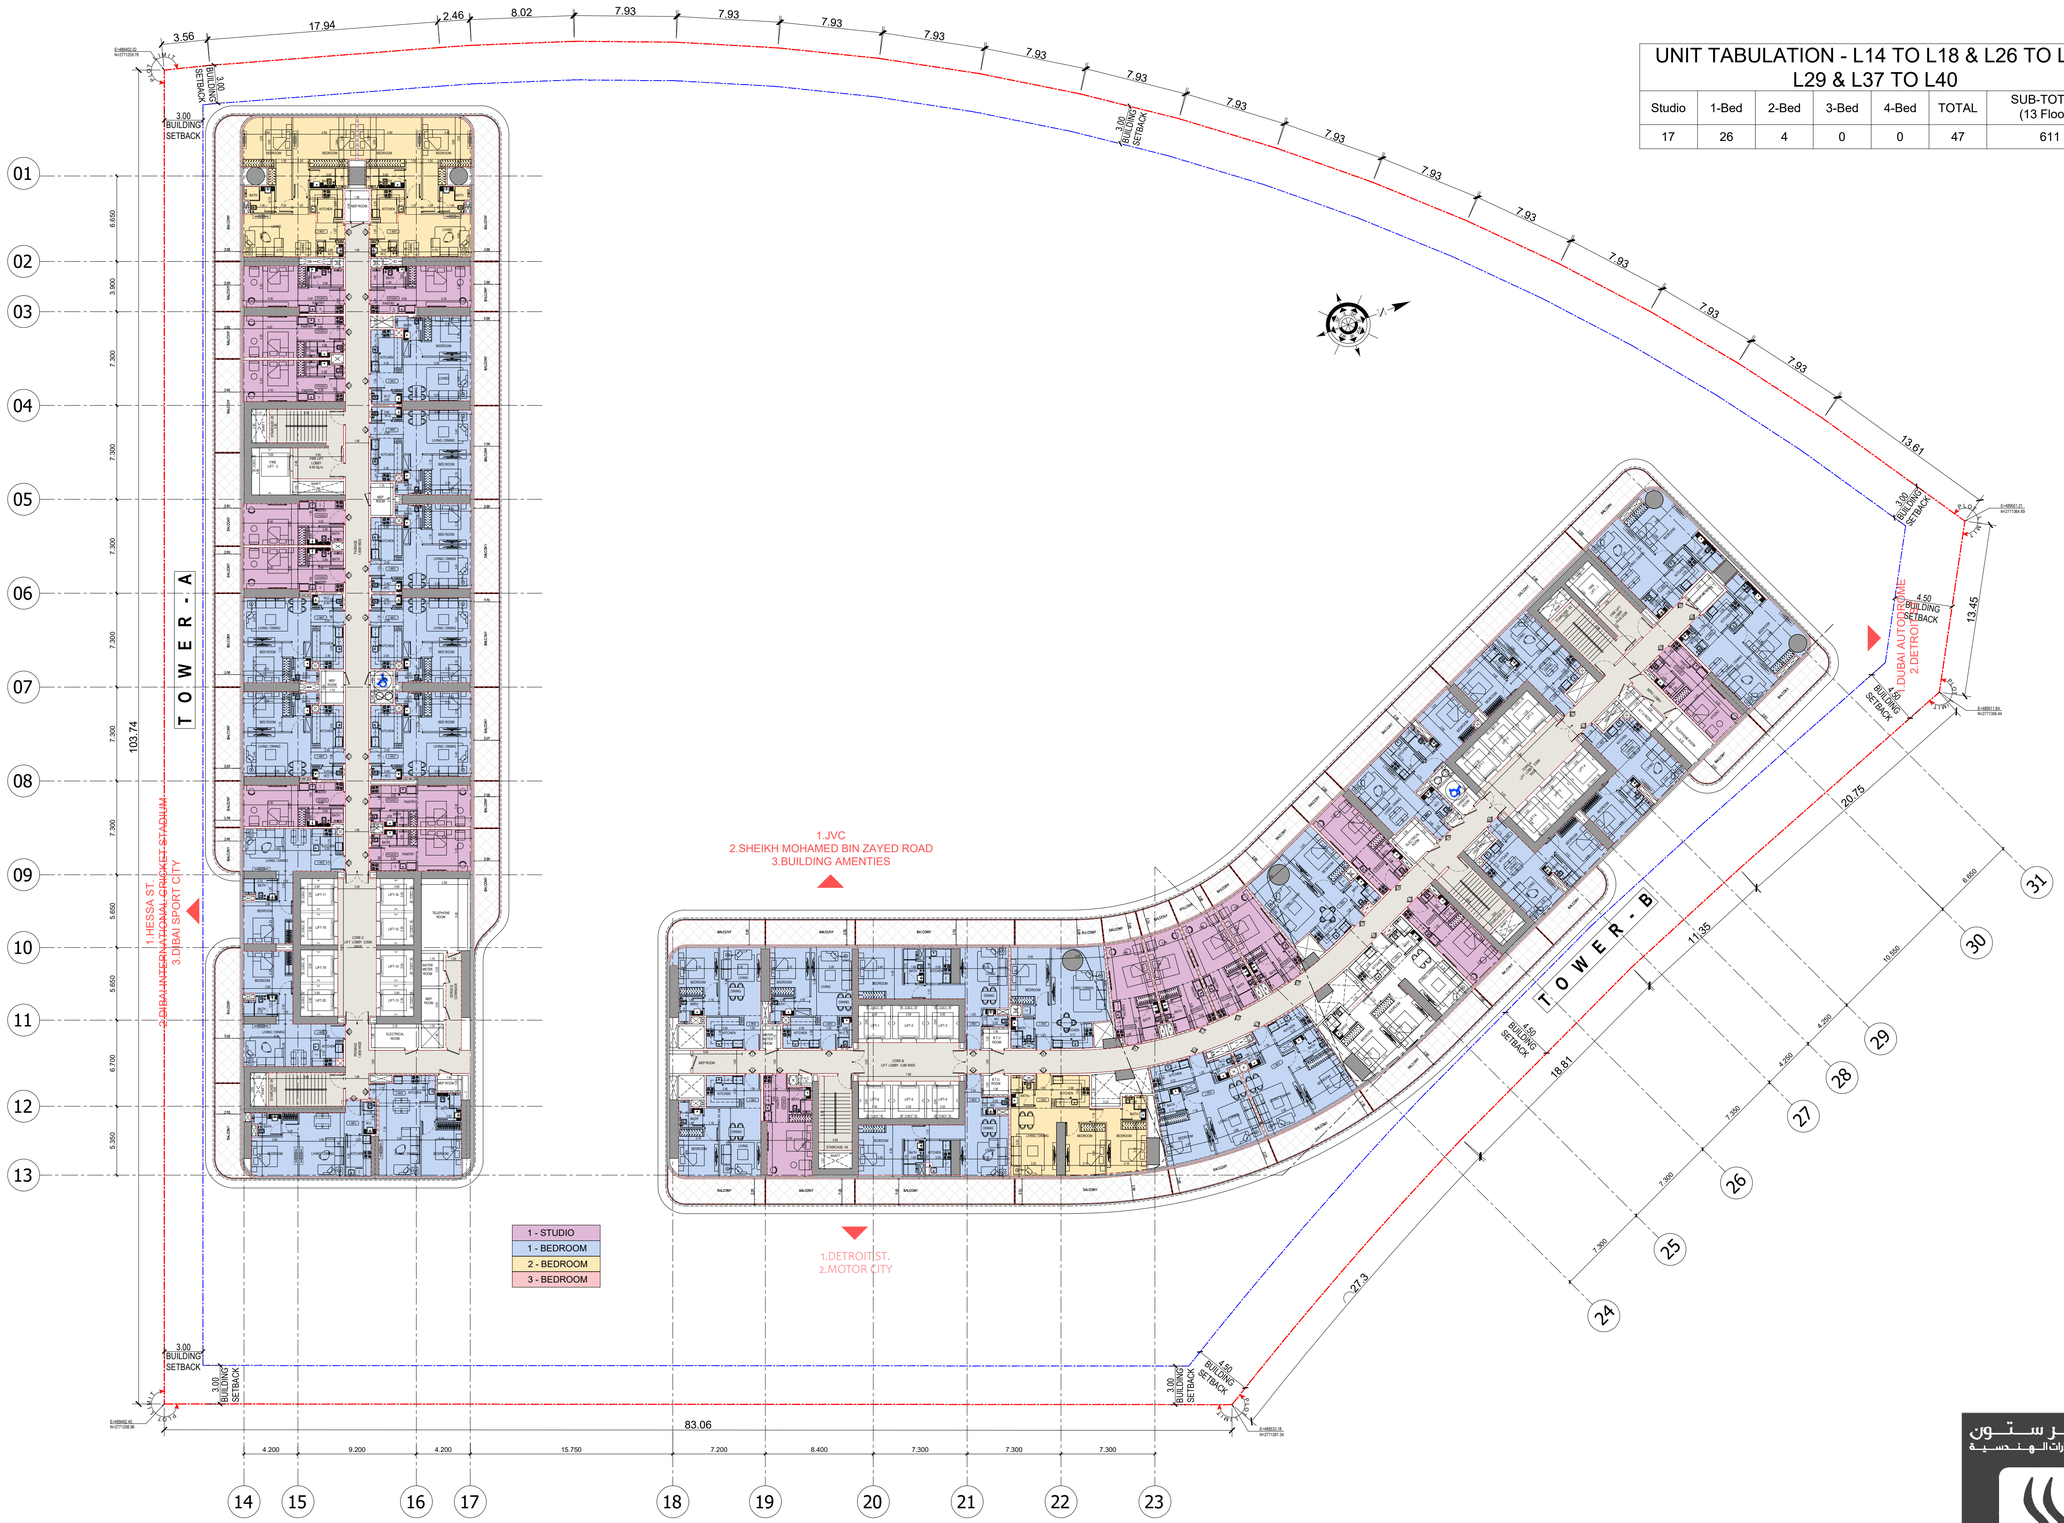

BINGHATTI SKYTERRACES

TYPICAL 14 TO18 & 26 TO 28, 29 & 37 TO 40 FLOOR PLAN

سلفرستون للاستشارات الهندسية

SILVER STONE ENGINEERING CONSULTANTS

UNIT TABULATION -L19 & L30						
Studio	1-Bed	2-Bed	3-Bed	4-Bed	TOTAL	SUB-TOTAL - (2 Floors)
17	26	4	0	0	47	94

BINGHATTI SKYTERRACES

TYPICAL 19TH & 30TH FLOOR PLAN

SILVER STONE
ENGINEERING CONSULTANTS

UNIT TABULATION - L20 TO 24 & L31 TO L35						
Studio	1-Bed	2-Bed	3-Bed	4-Bed	TOTAL	SUB-TOTAL - (10 Floors)
17	26	4	0	0	47	470

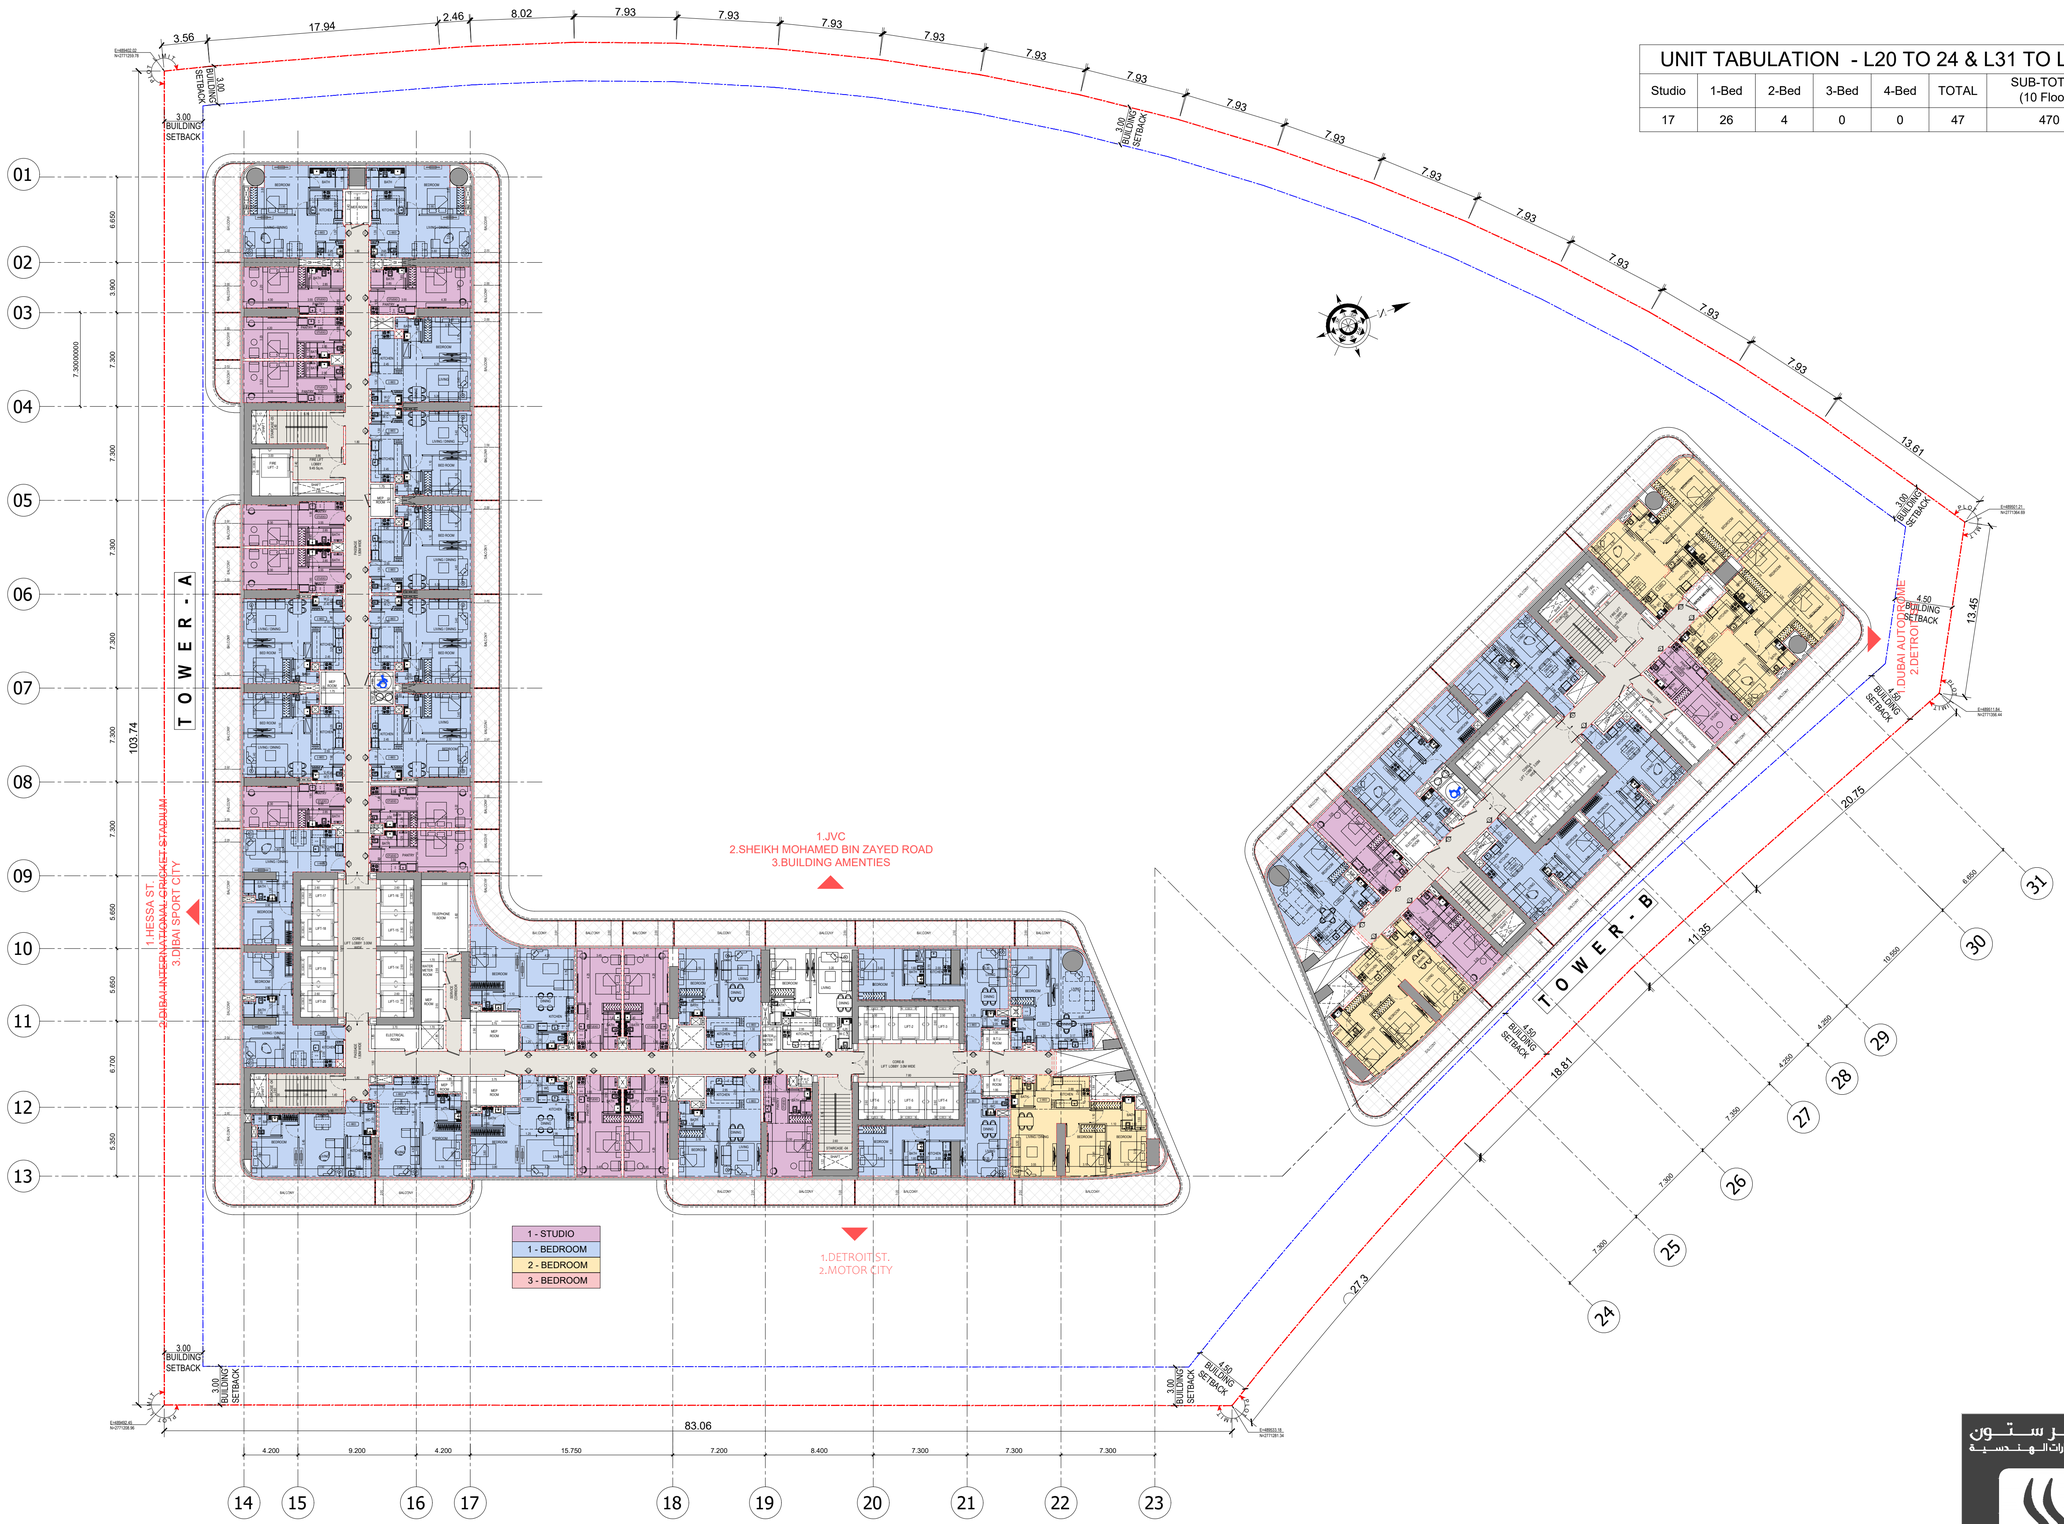

BINGHATTI SKYTERRACES

TYPICAL 20 TO 24 & 31 TO 35 FLOOR PLAN

سلفرستون للاستشارات الهندسية

SILVER STONE
ENGINEERING CONSULTANTS

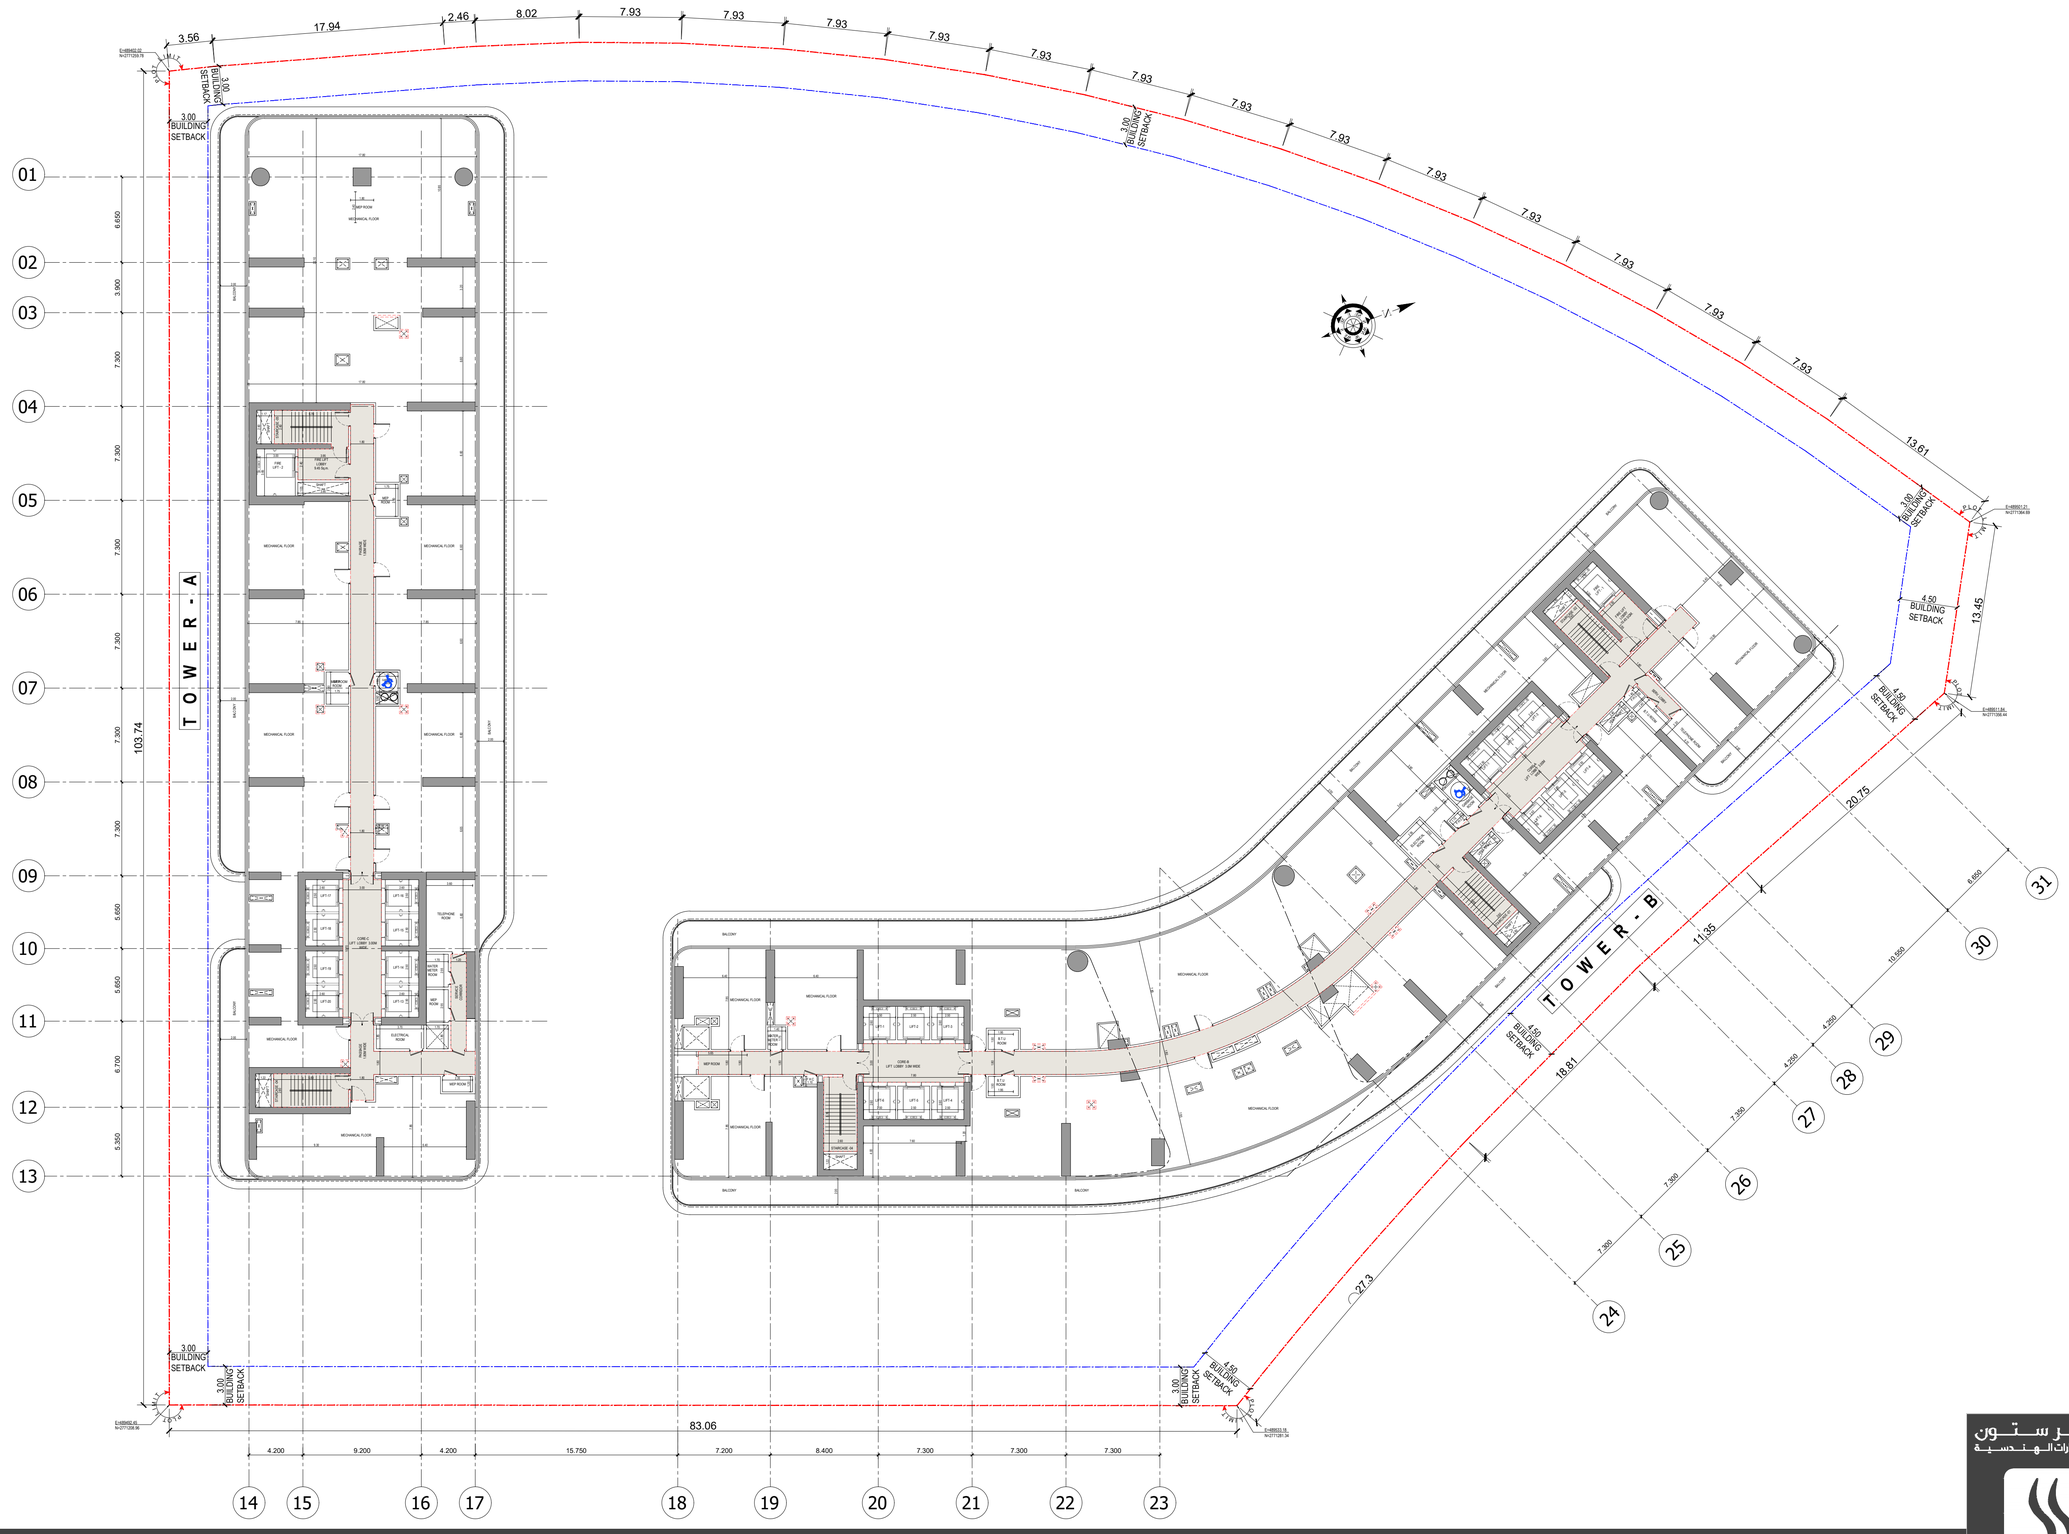

BINGHATTI SKYTERRACES

MECH. 02 FLOOR PLAN

SILVER STONE
ENGINEERING CONSULTANTS

BINGHATTI SKYTERRACES

ROOF FLOOR PLAN

SILVER STONE
ENGINEERING CONSULTANTS

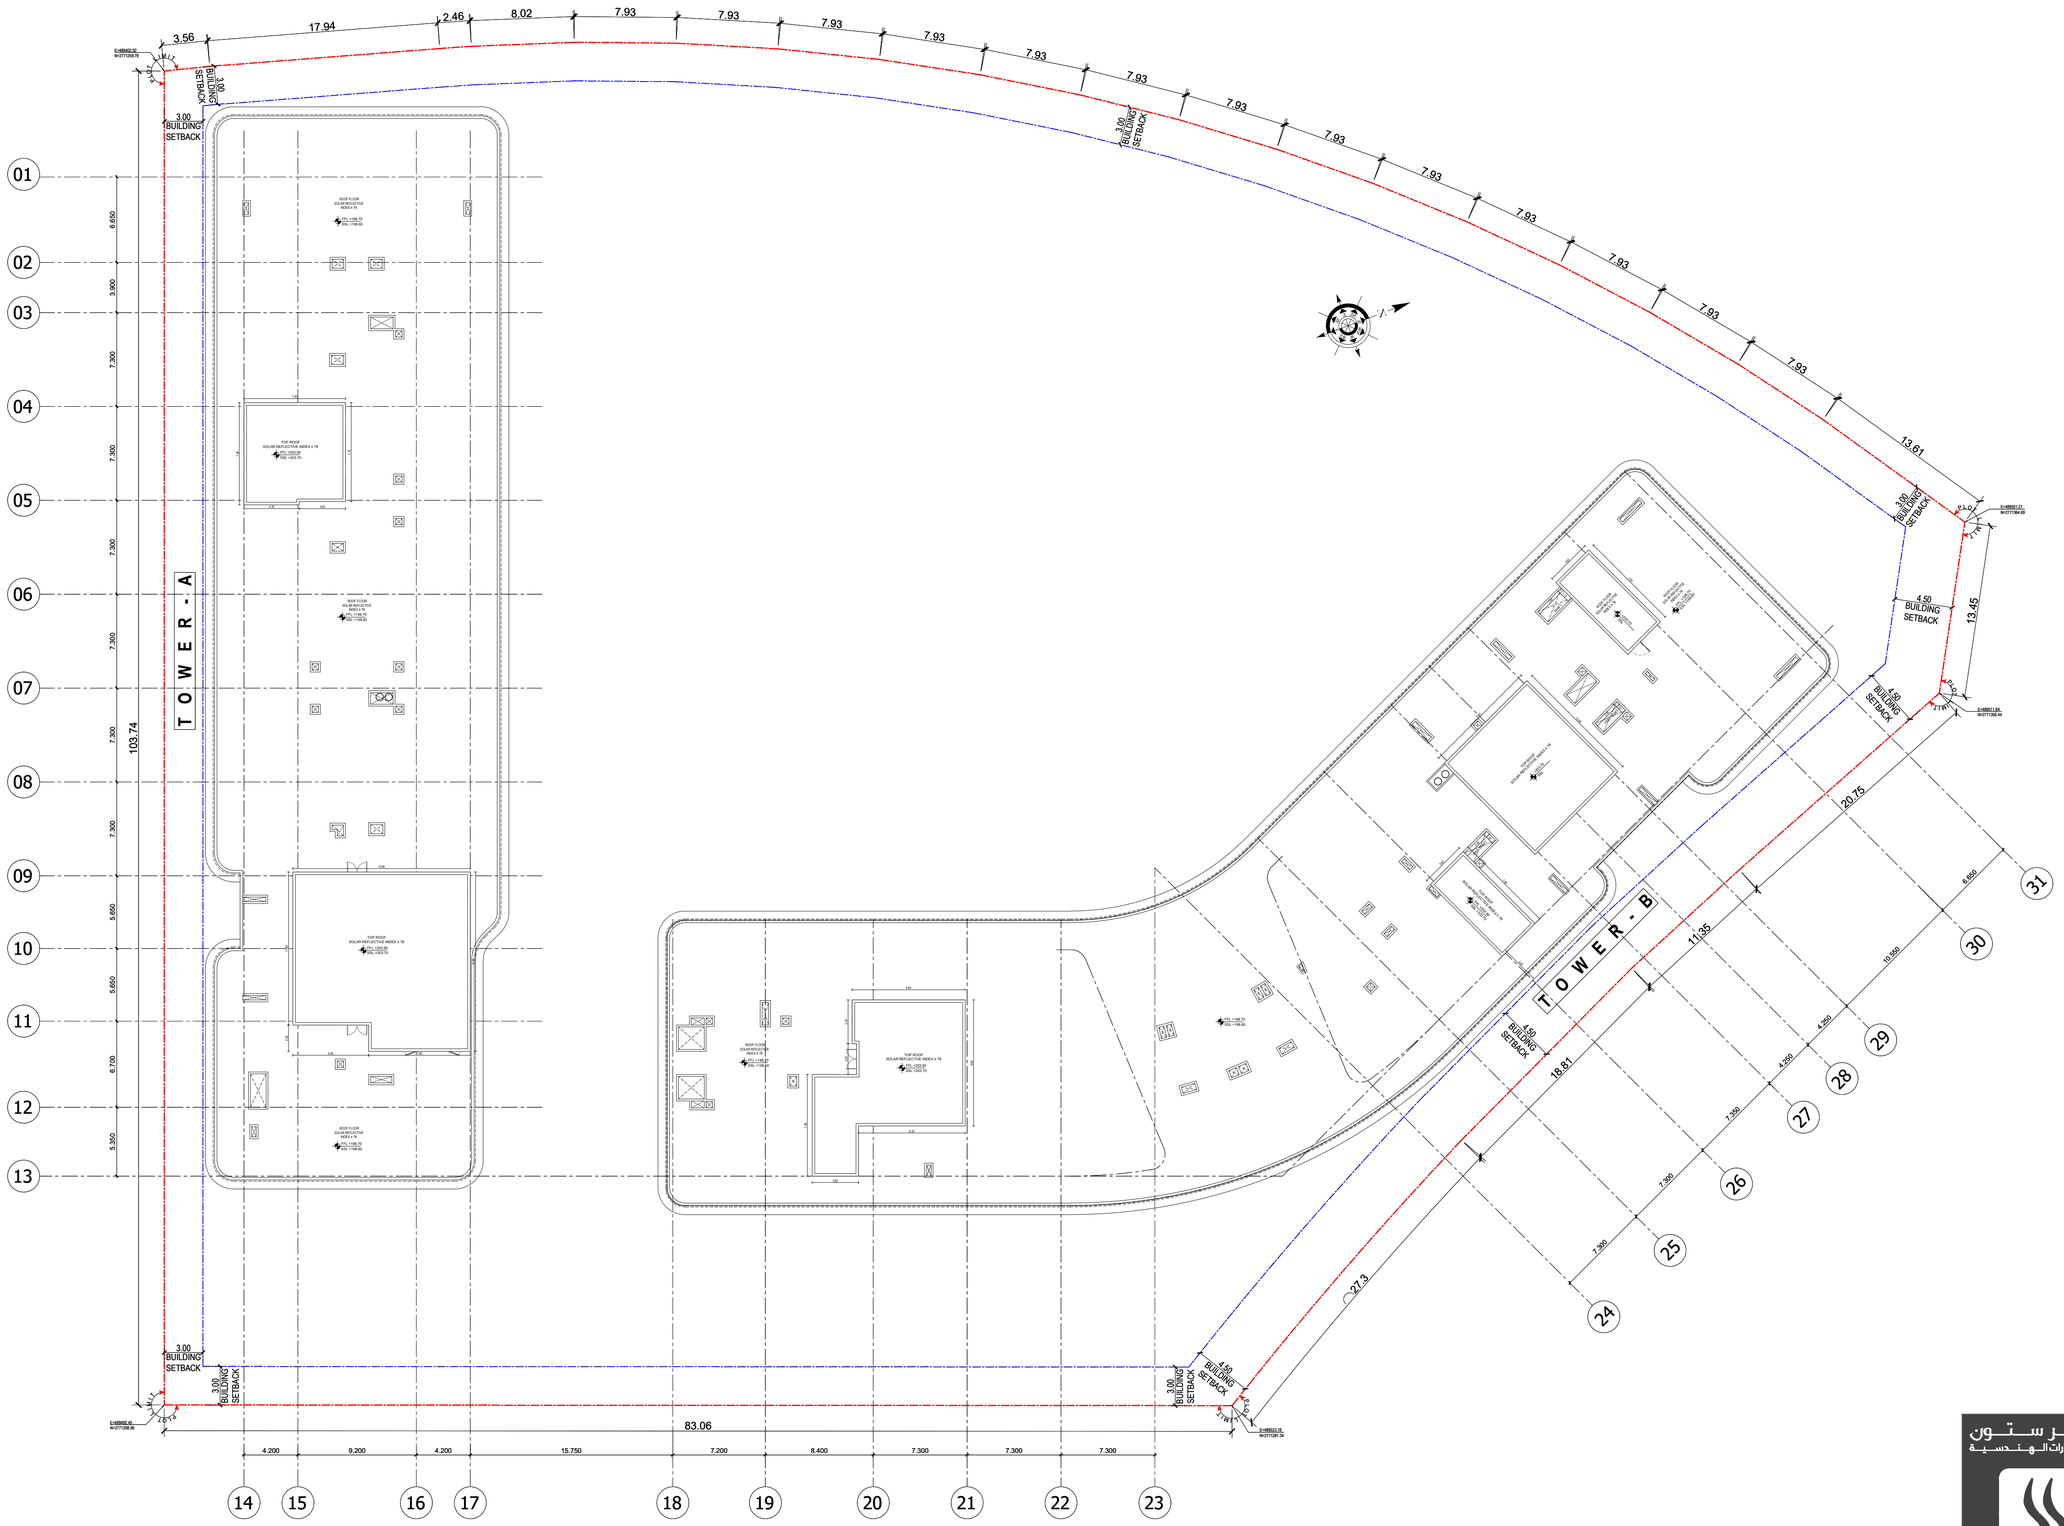

BINGHATTI SKYTERRACES

TOP ROOF FLOOR PLAN

SILVER STONE
ENGINEERING CONSULTANTS